


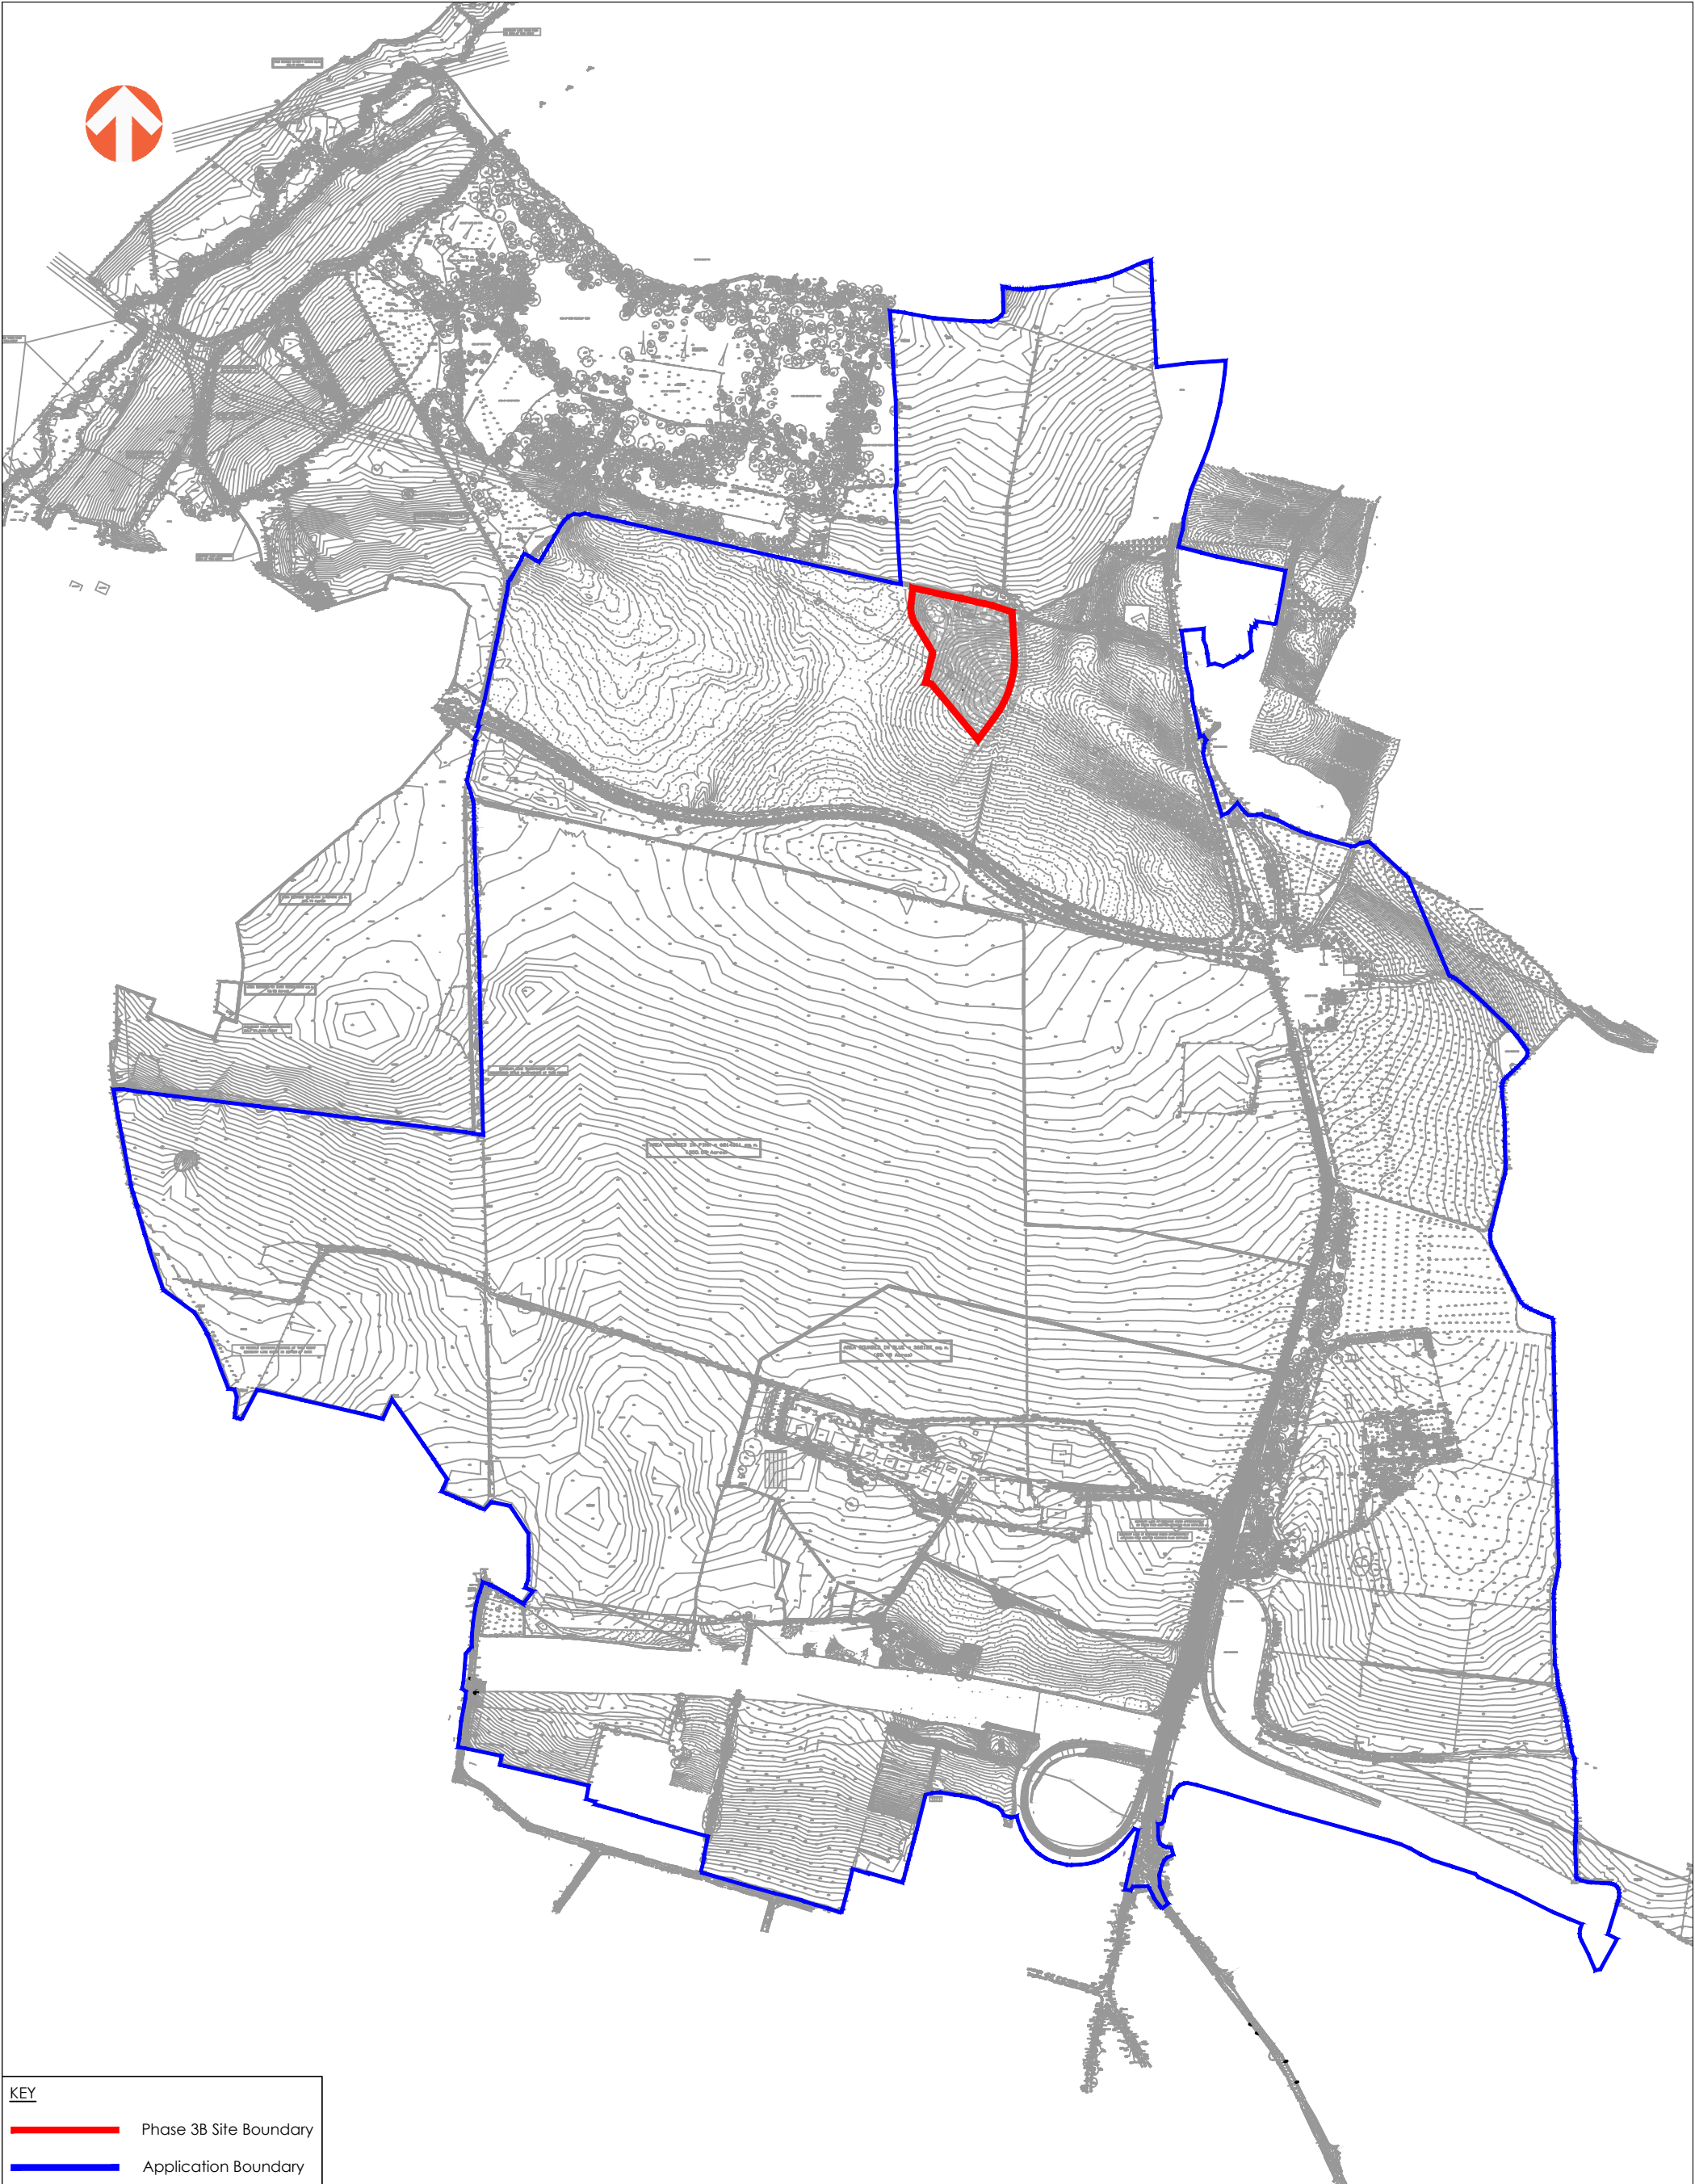

| KEY |                        |
|-----|------------------------|
|     | Phase 3B Site Boundary |
|     | Application Boundary   |

|   |            |               |  |  |    |   |     |                                                         |   |  |
|---|------------|---------------|--|--|----|---|-----|---------------------------------------------------------|---|--|
|   |            |               |  |  |    | PROJECT:<br>WELBORNE, FAREHAM                                                                                               |     |                                                         | <br><br>AWP (Exeter) LLP, Ada House, Pynes Hill, Exeter, EX2 5TU<br>Tel: 01392 409007 Web: <a href="http://www.awpexeter.com">www.awpexeter.com</a> |  |
| A   | 13.08.2026 | INITIAL ISSUE |  |  | IL | JR   | DCH | TITLE:<br>PHASE 3B - SITE LOCATION PLAN - CG FRY PARCEL |   |  |
| REV   | DATE       | DESCRIPTION   |  |  | BY | CHK   | APD |                                                         |   |  |
| CLIENT:<br><br>C.G. FRY & SON |            |               |  |  |    | PROJECT No:<br>1429   |     | DRAWING No:<br>02-LP-301B                               |   |  |
| DRAWING STATUS:<br>RESERVED MATTERS APPLICATION                                                                  |            |               |  |  |    | SCALE @ A3:<br>0 1:10000 500 metres<br> |     |                                                         |   |  |