

File Ref

Size:

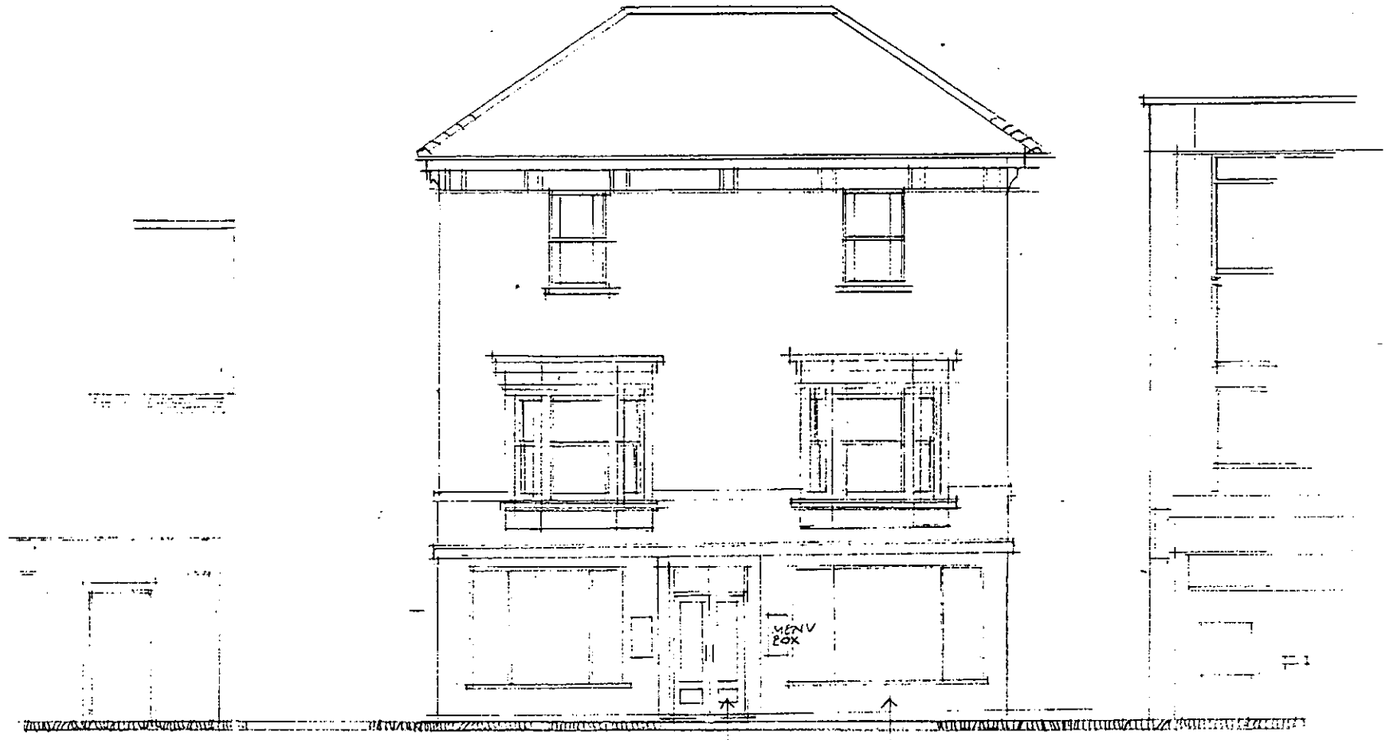

FRONT (NORTH) ELEVATION

(SEE SIGNAGE PROPOSALS SEPARATELY)

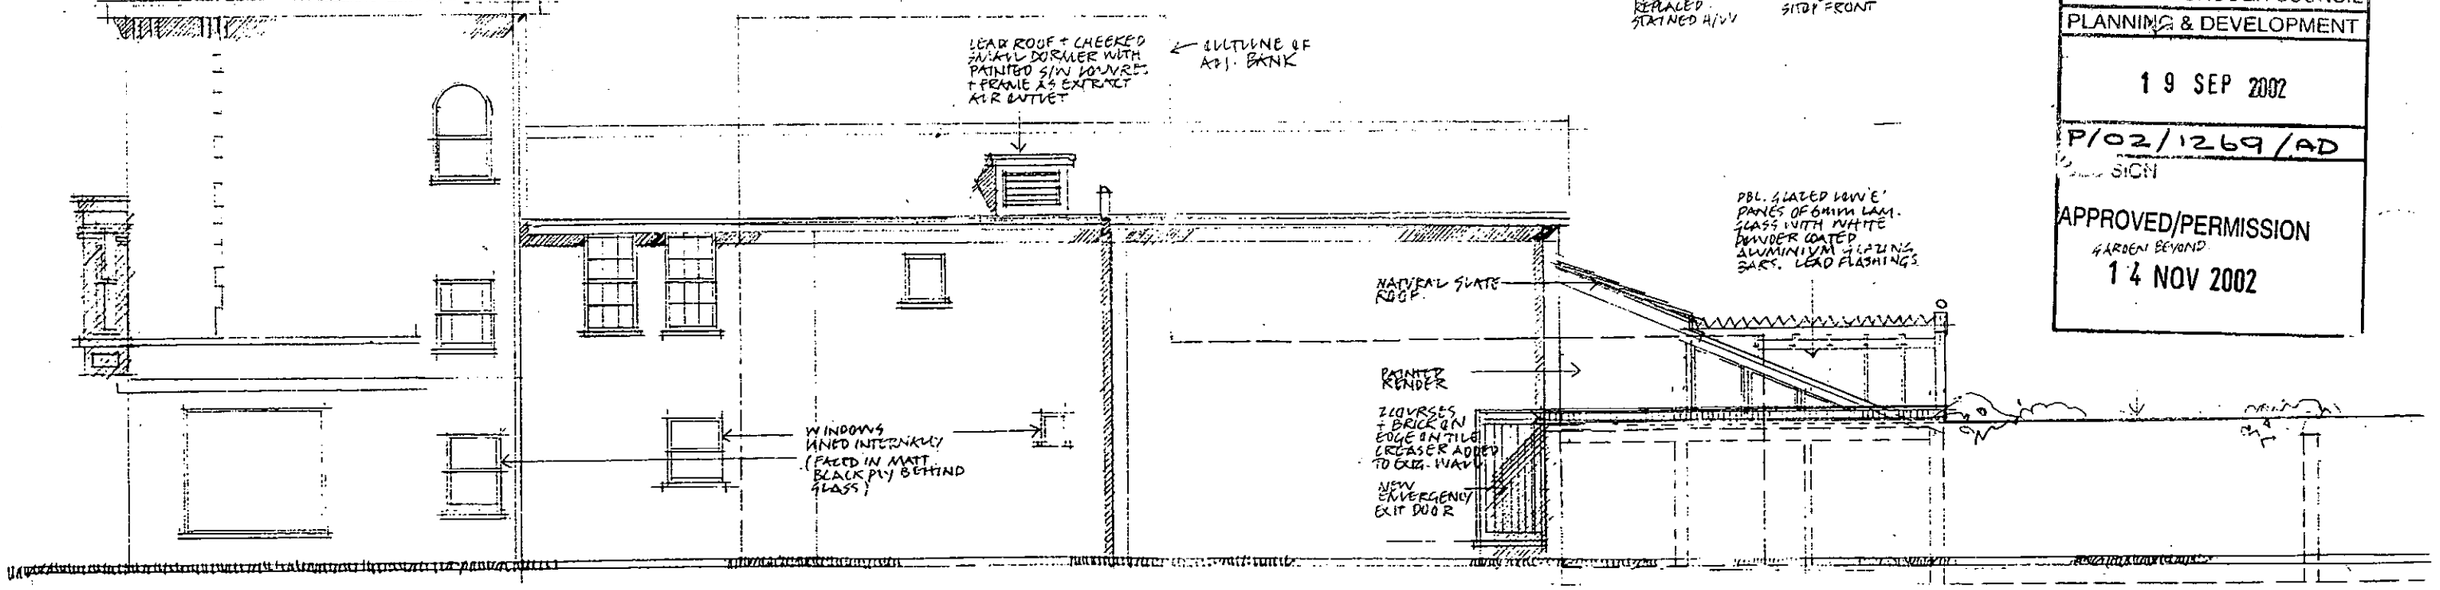

SIDE (WEST) ELEVATION

FAREHAM BOROUGH COUNCIL
PLANNING & DEVELOPMENT
19 SEP 2002
P/02/1269/AD
SION
APPROVED/PERMISSION
GARDEN BEYOND
14 NOV 2002

Job Title ASK RESTAURANT 10 WEST STREET FAREHAM HAMPSHIRE		
Drawing Title **PROP N. & W. ELEVATIONS**		
Scale 1:100	Date 15.05.02	Drawing No. **20/580/06**
THE MACMILLAN SCOTT PRACTICE 11 Lansdowne Road Alton Hants GU34 2HB Tel / fax 01420 549233		