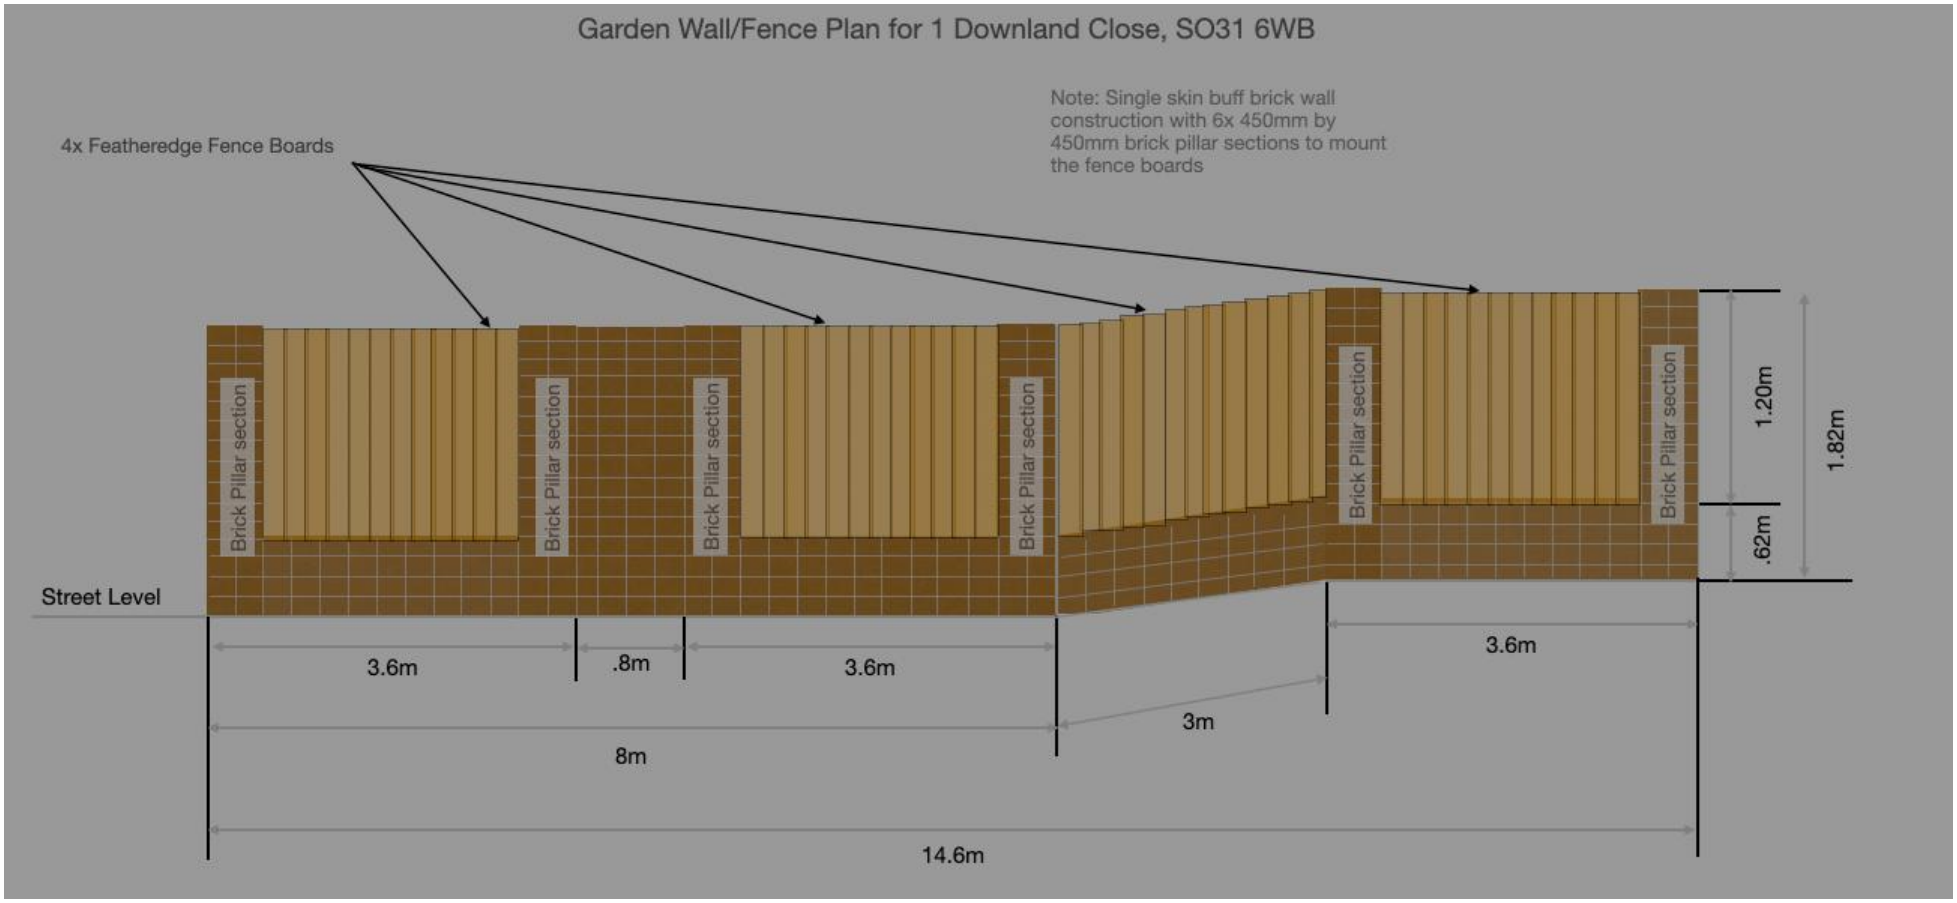
Garden Wall/Fence Plan for 1 Downland Close, SO31 6WB
Note: Single skin buff brick wall construction with 6x 450mm by 450mm brick pillar sections to mount the fence boards
4x Featheredge Fence Boards
Brick Pillar section
Brick Pillar section
Brick Pillar section
Brick Pillar section
Brick Pillar section
Brick Pillar section
1.20m
.62m
1.82m
Street Level
3.6m
.8m
3.6m
3.6m
3m
8m
14.6m