1:1 0 10mm 20 30 40 50
1:50 0 1m 2
1:100 0 1m 2 3 4 5
1:200 0 2m 4 6 8 10
1:500 0 5m 10 15 20 25
1:1250 0 10m 20 30 40 50 60
1:250 0 2m 4 6 8 10 12
1:2500 0 20m 40 60 80 100 120

File Ref

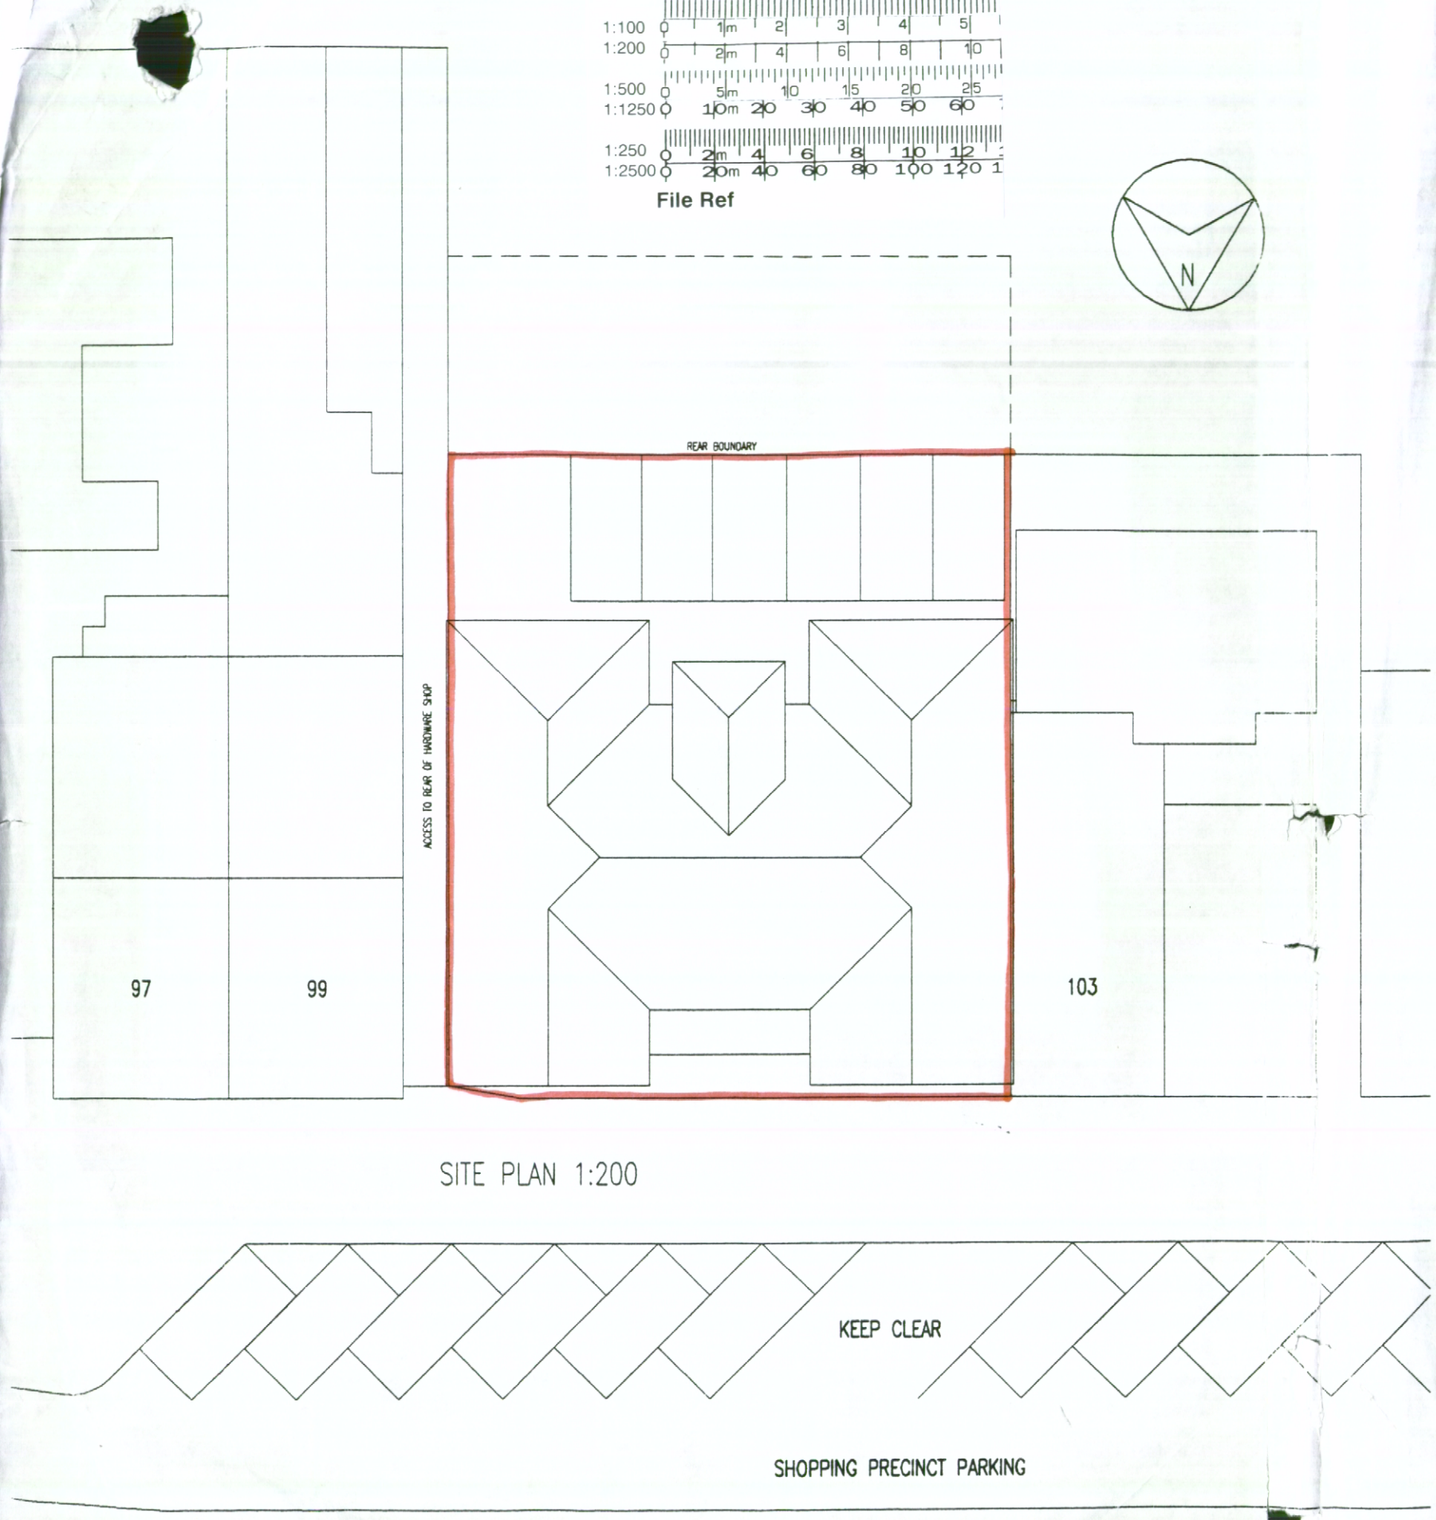

SITE PLAN 1:200

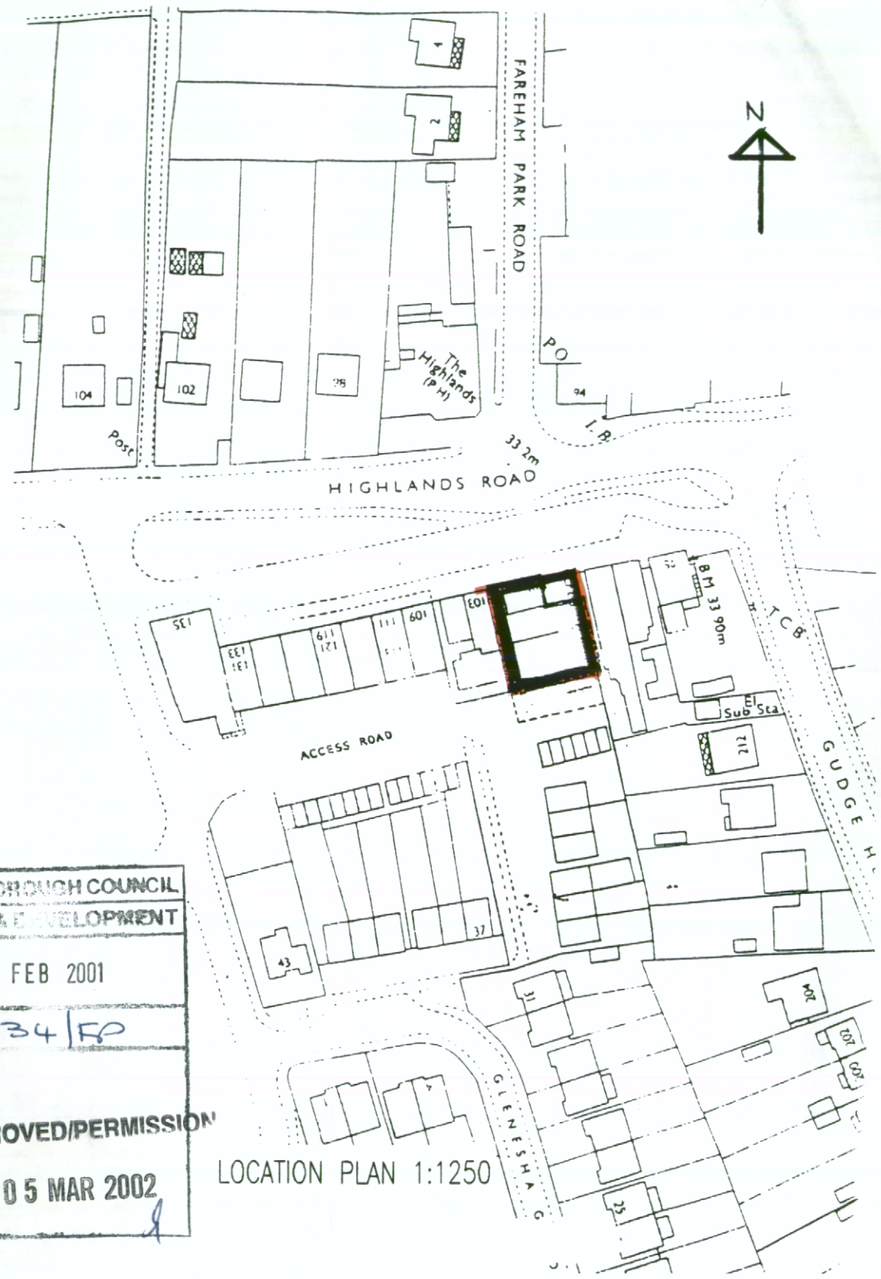

LOCATION PLAN 1:1250

FAREHAM BOROUGH COUNCIL
PLANNING & DEVELOPMENT
07 FEB 2001
P/01/0134/FP
DECISION
APPROVED/PERMISSION
05 MAR 2002

Notes
This drawing is the copyright of the Parnell Design Partnership and must not be reproduced in whole or part or used for the execution of works without their permission.

All dimensions to be checked on site prior to commencement of construction works and the Architect notified of any discrepancy.

Figured dimensions are to be used in preference to scaled dimensions

No deviation from this drawing will be permitted without prior consent of the Architect.

Revisions

Parnell Design Partnership
Chartered Architects Planning and Interior Design Consultants
Planning Supervisors
2 Beechworth Road, Havant, Hampshire. PO9 1AX
Telephone 023 9248 1100 email pdp@btconnect.com

Title	Detail	Scale	Date
PROPOSED DEVELOPMENT AT HIGHLANDS ROAD FAREHAM	PROPOSED LOCATION AND SITE PLAN	1:200, 1:1250	26.01.01
		Drawn TAP	27558 / 01 Rev