

1 **SECTION A-A**
scale - 1:5

SPECIFICATIONS	
FRAME	95 x140mm HEAD & JAMBS, 68x143mm CILL.
SASH	44x44mm TOP RAIL & STILES. 94x44mm BOTTOM RAIL. 35x44mm MEETING RAILS
SASH PROFILE	GOTHIC External liner with ovolo profile.
CILL PROJECTION	35mm CILL projection.
GLAZING	Toughened 6mm single glazed. Traditional hand-faced putty.
HARDWARE/FITTINGS	
Sash catch, Sash Lifts and Barrel Security Lock, pulley wheel - Brass finish.	

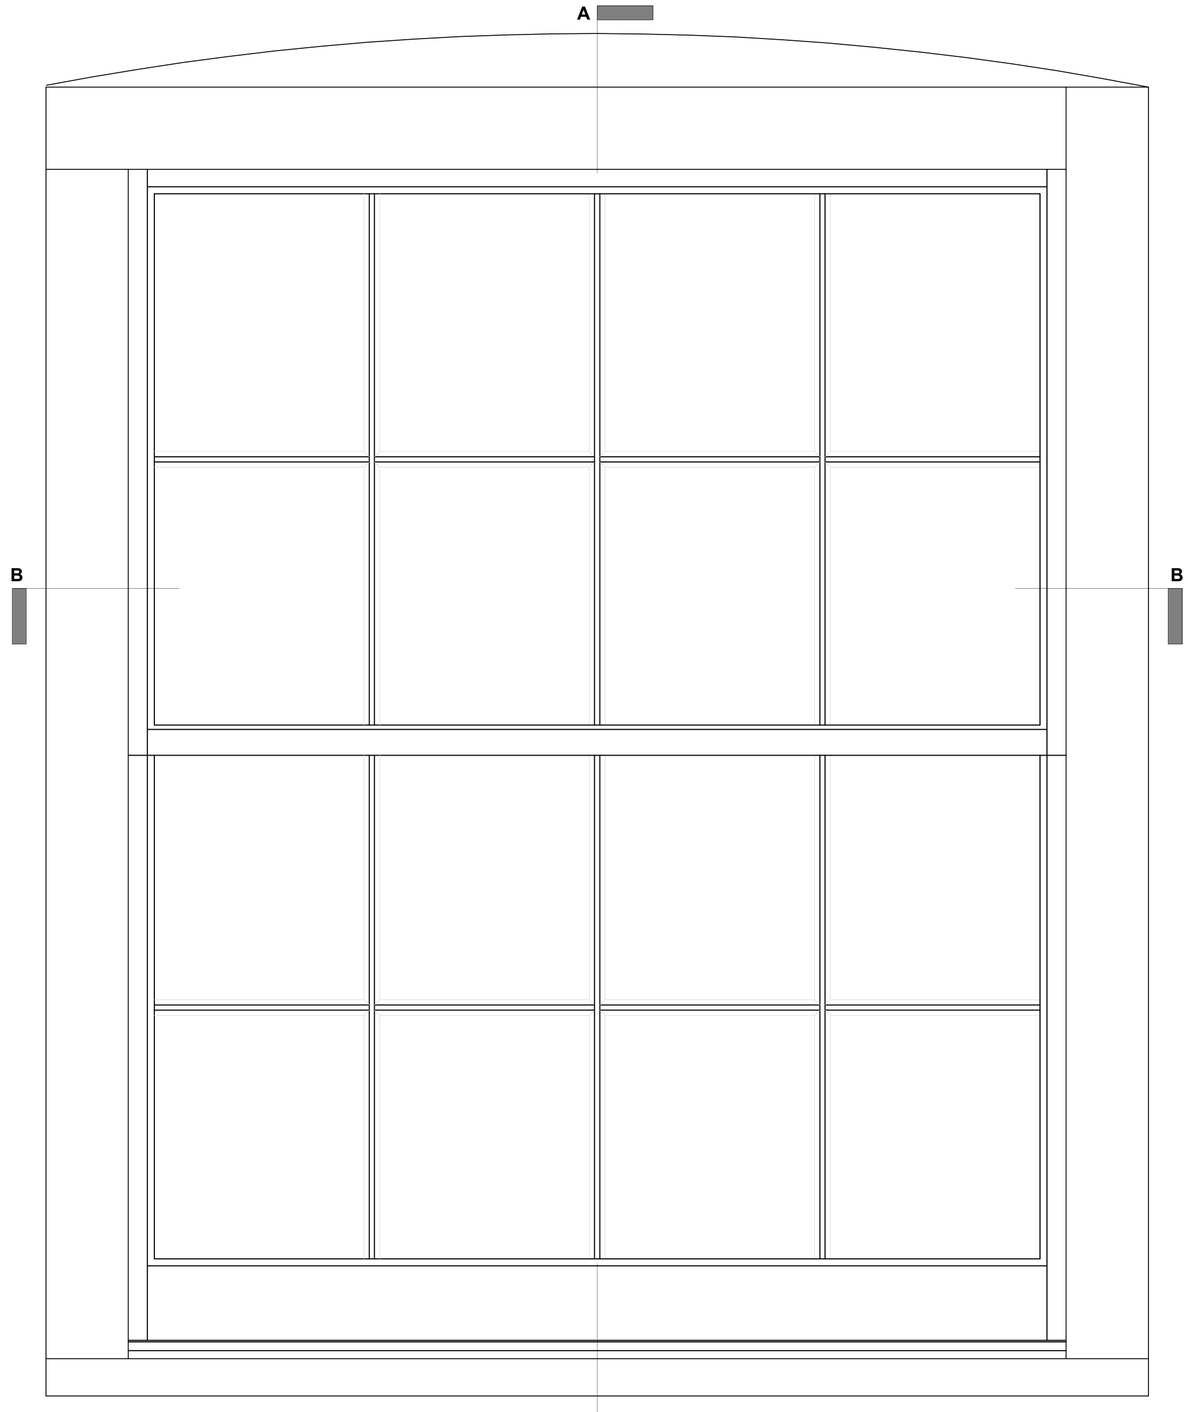

2 **ELEVATION**
scale - 1:5

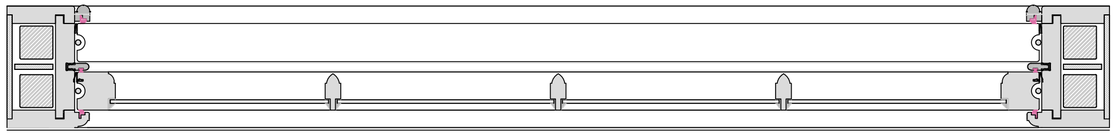

3 **SECTION B-B**
scale - 1:5

Use given dimensions over scaling, do not scale from this drawing unless for local authority purposes.

Dimensions to be checked on site prior to works with any discrepancies to be reported to Principal Designer immediately.

This drawing should be read in conjunction with other consultants information such as drawings, specifications, reports and calculations.

The client must abide by the construction design and management regulations 2015.
The building owner has a duty under the requirements of the party wall act 1996.

Works started without full approval from the local planning or building control authority are at the client, developer or contractors own risk with no liability accepted by ATP Architectural Design.

No liability is accepted by ATP Architectural Design for any loss of any sort or additional expense incurred consequent on any variation to the layout or specification that may be required as a result of site conditions, availability of materials, custom or practice, the requirements of the building inspector or any other circumstances.

atp ARCHITECTURAL DESIGN
A PO13 0UG E info@atpad.co.uk M 07590 762966 W www.atpad.co.uk

Client: Mei Jia Lin

Status: Planning / LBC

Address: 14 High Street, Fareham PO16 7BL

Rev: .

Project: Internal alterations and works to rear lean-to and frontage

Date: 11/11/2026

Title: Replacement sash window details

Scale: 1:5 @ A2

Drawing number: 25435-D-302-PL.LBC

Drawn: TKP

Rev:	Description:	By:	Date:

ATP Architectural Design is the trading name of ATP Design Ltd (12131949) a private limited company in England and Wales, whose registered office is at 81 High Street, Cosham, Hampshire PO6 3BL.
The Copyright of this drawing is held by ATP Architectural Design and is not to be reproduced in any way without prior written consent.

250mm 200mm 150mm 100mm 50mm 0
1:5