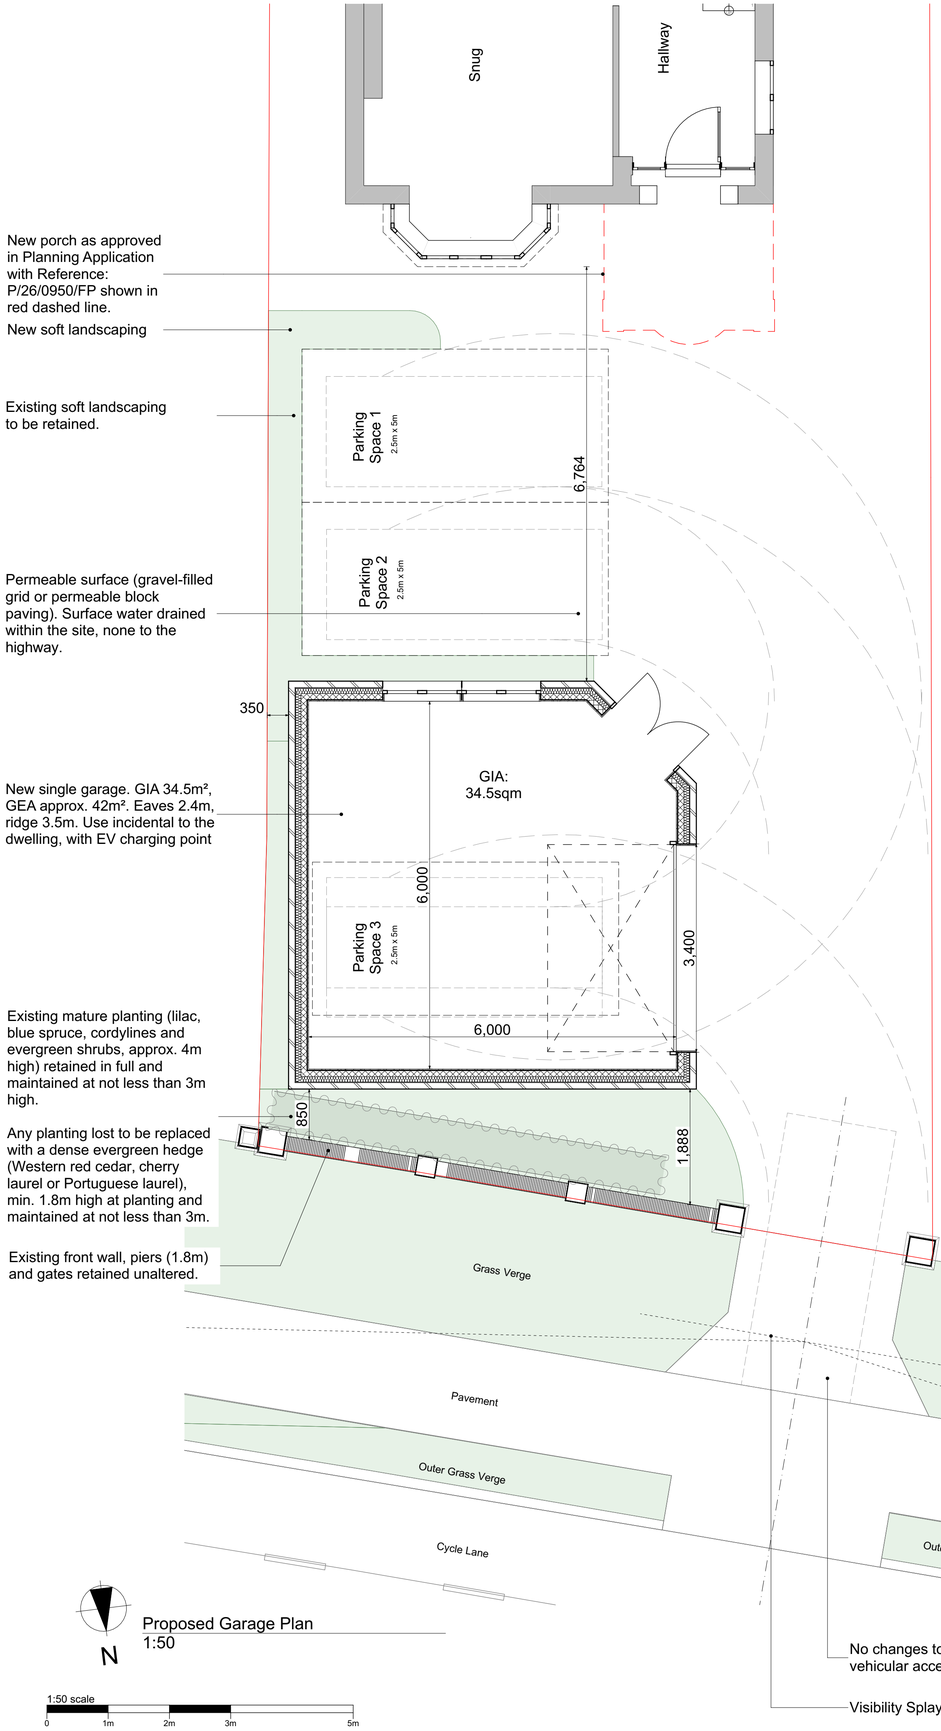
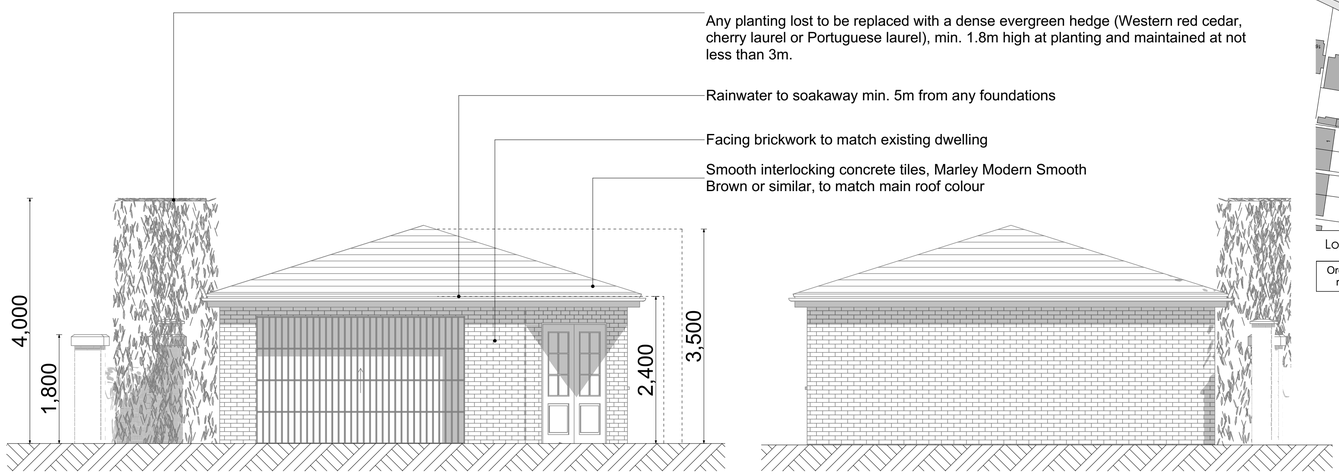



Proposed Garage Plan
1:50



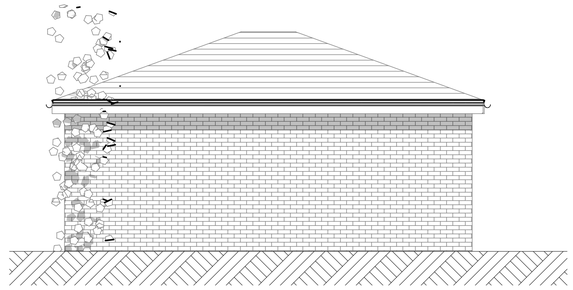

Proposed West Elevation
1:50



Proposed East Elevation
1:50



Proposed South Elevation
1:50



Proposed North Elevation (Front)
1:50



Existing North Elevation (Front) including front wall and planting
1:50



Proposed North Elevation (Front) including front wall and planting
1:50




© GRKA 2026
NOT TO BE SCALED. DIMENSIONS TO BE CHECKED ON SITE
SCALING FOR LOCAL AUTHORITY PURPOSES ONLY

Ordnance Survey, (c) Crown Copyright 2026. All rights reserved. Licence number 100022432

PLANNING APPROVAL

| Revision | Description | Date | Drawn |
|---|---|---|---|
| | | | |

Designer :
GRK Architecture
www.grka.co.uk

Project :
**166 West Street**
New Garage

Drawing :
Proposed Garage

Date :
NOV 2026

Scale :
1:50 @ A1

Drawing No. :
294 / 109

Status :

Revision: