
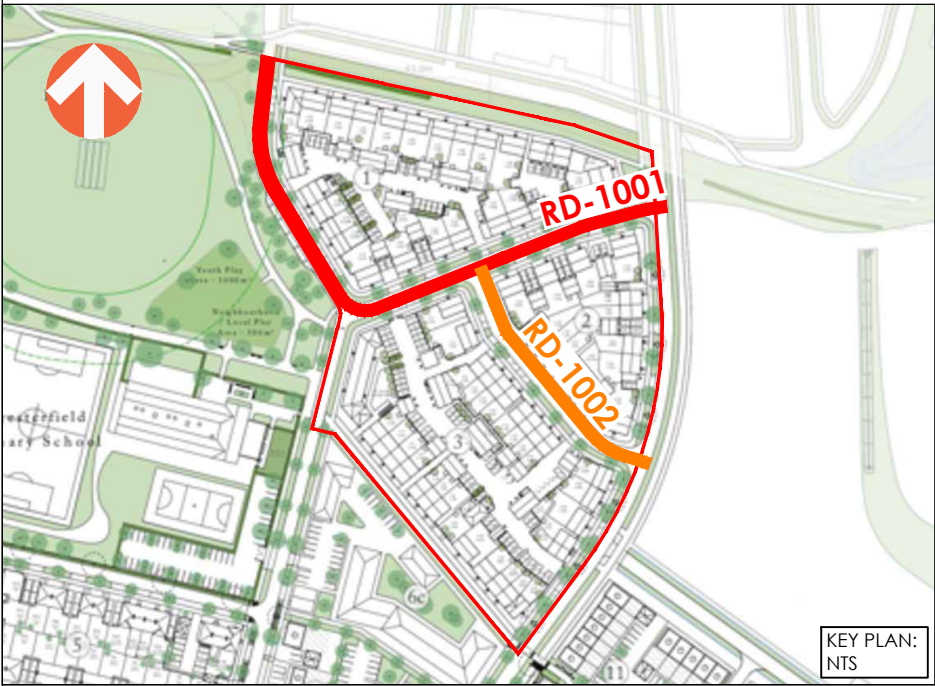
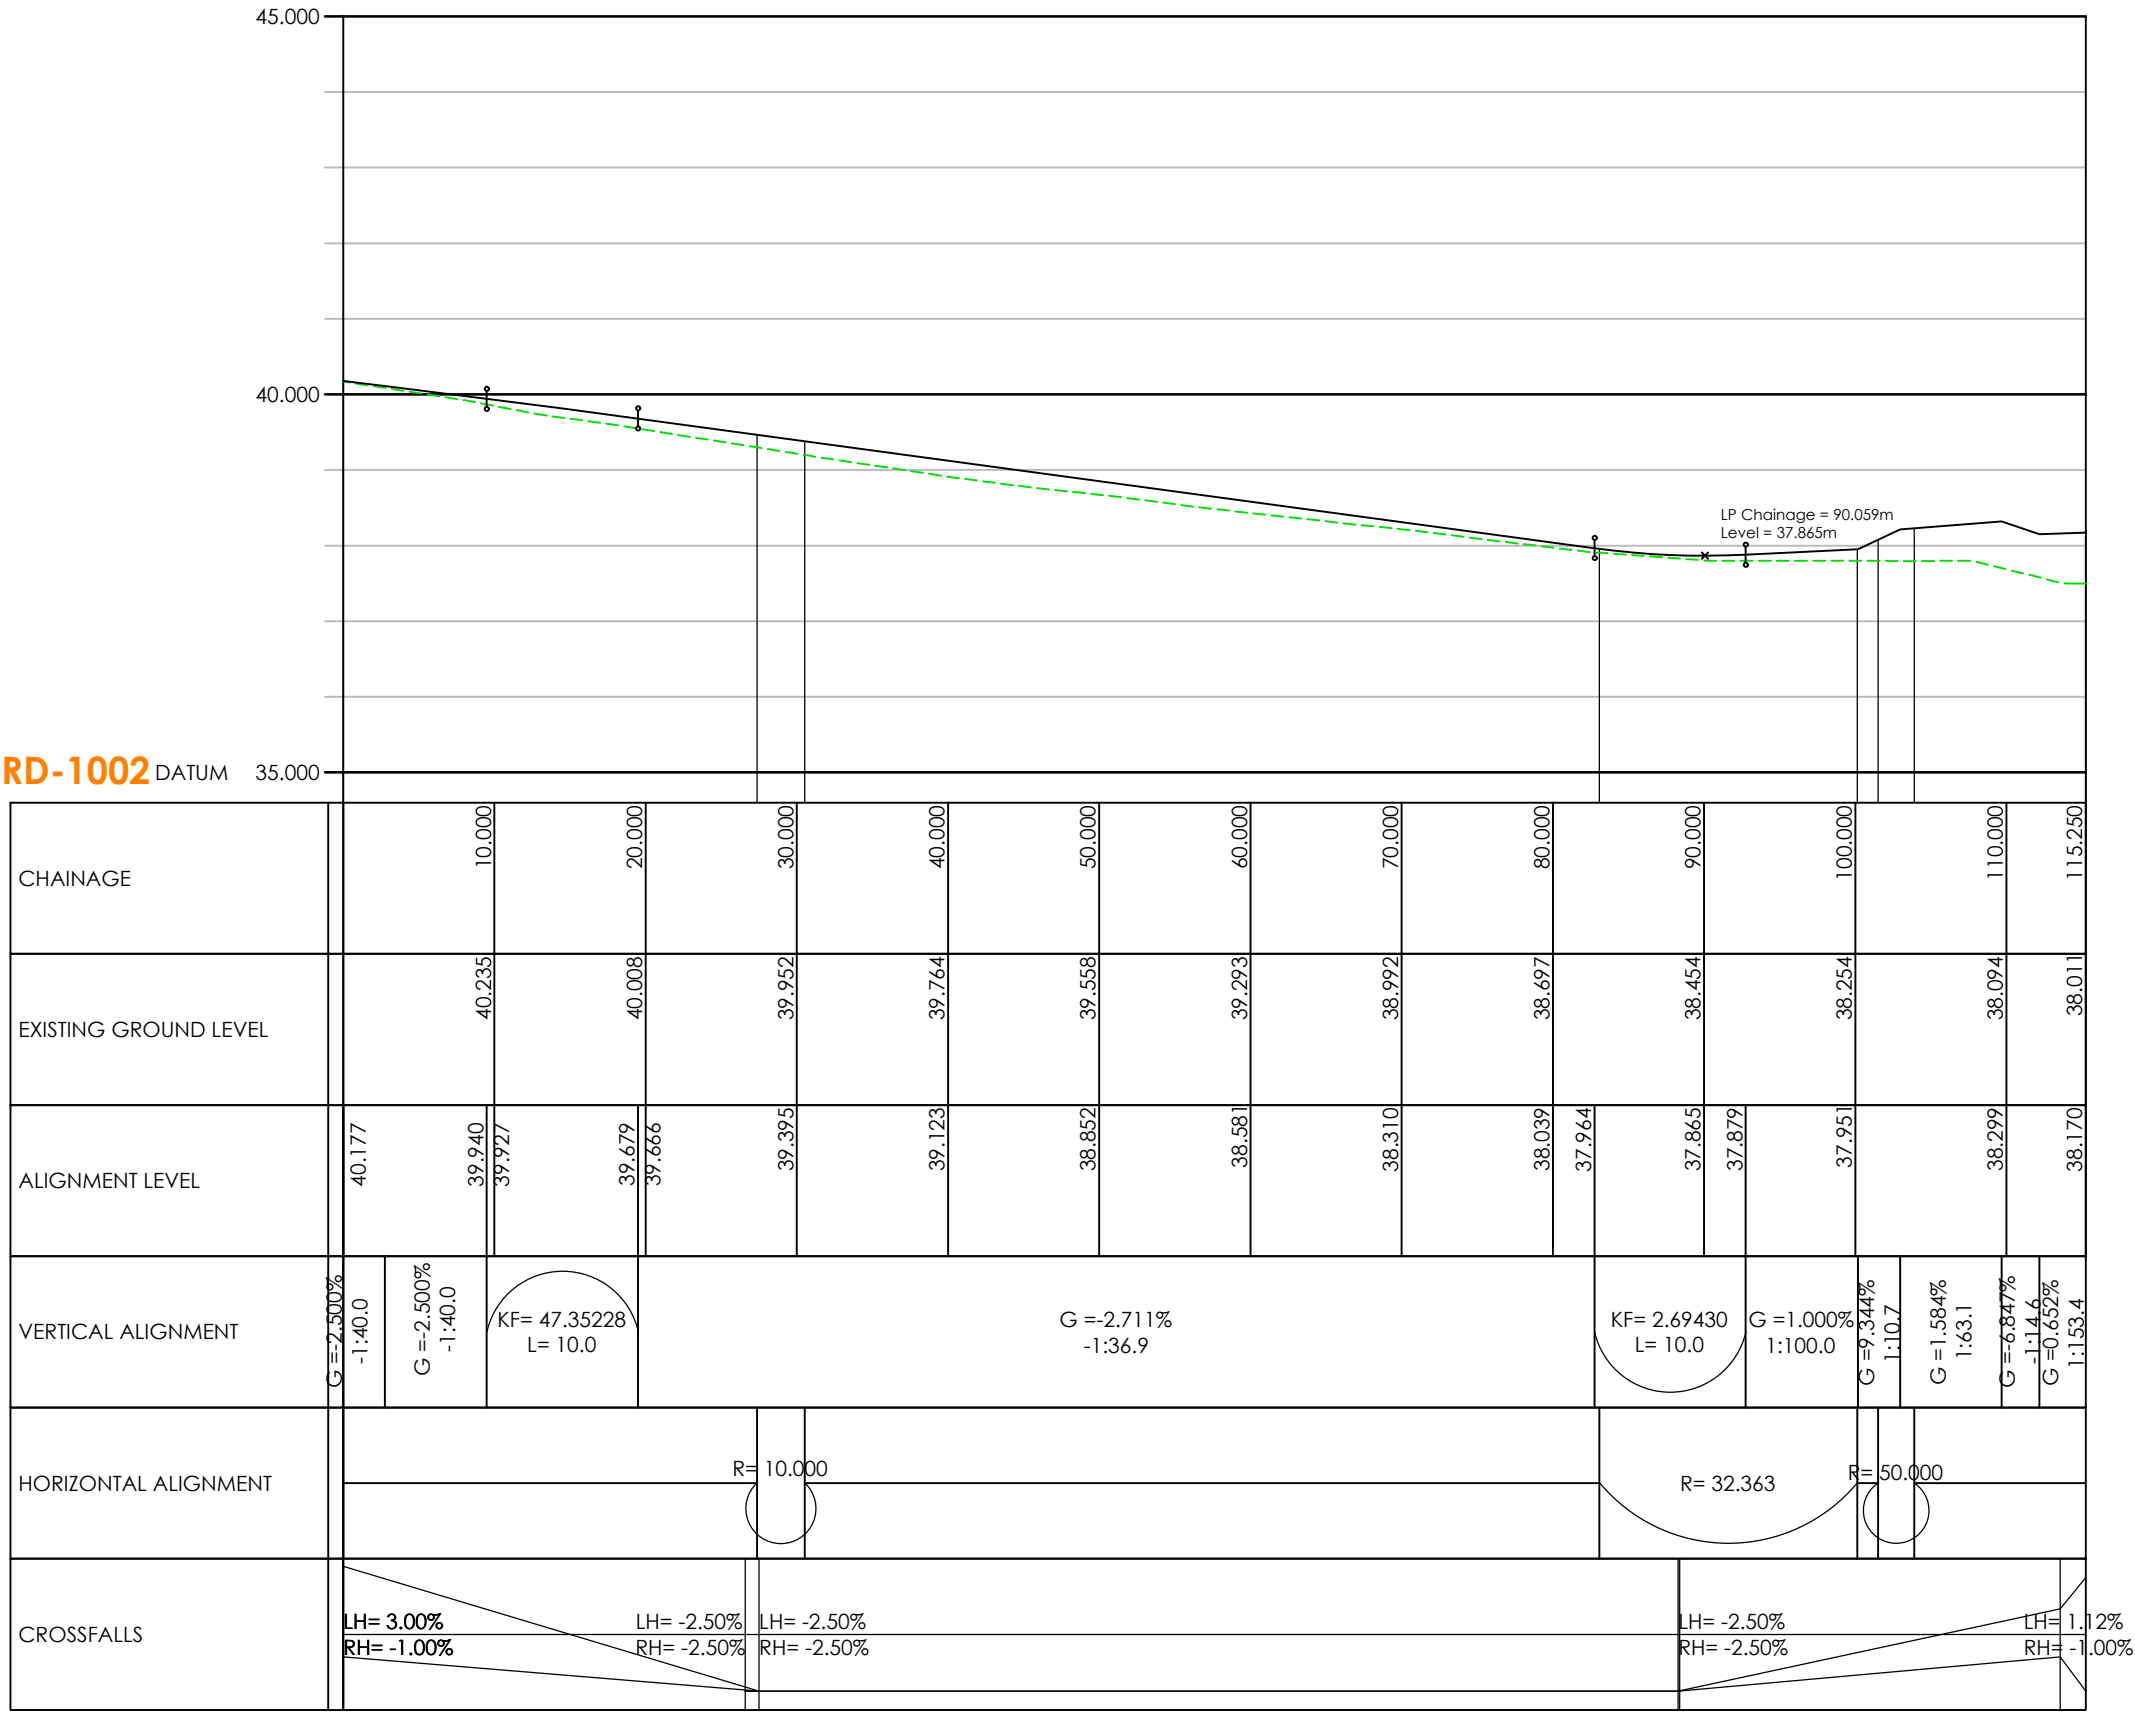


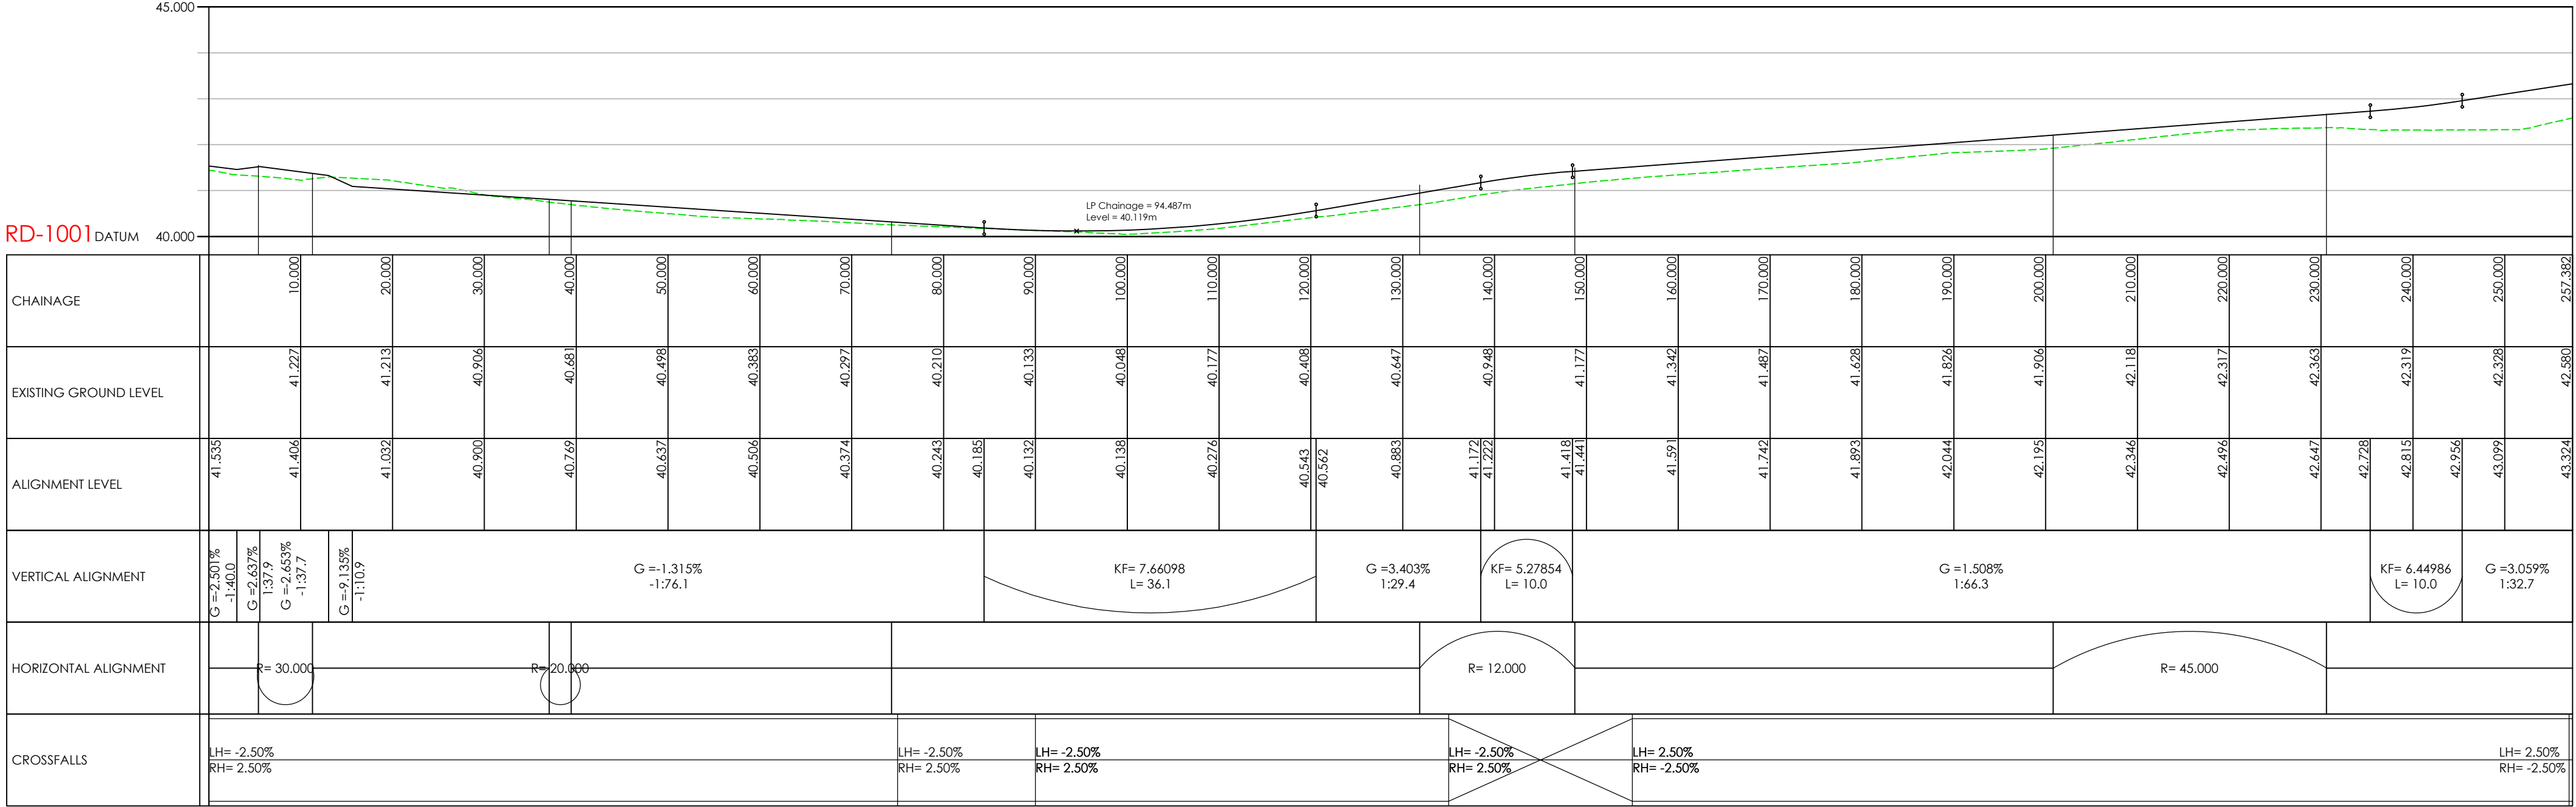

KEY:

- Proposed Ground Alignment
- Existing Ground Alignment
- Super-Elevation Left Lane
- Super-Elevation Right Lane

NOTES:

- All works depicted are subject to detailed design and associated technical approval processes.
- All infrastructure outside of the red line parcel boundary are to be designed by others

PROJECT:			WELBORNE, FAREHAM		
A	14.08.2026	INITIAL ISSUE	IL	JR	DCH
REV	DATE	DESCRIPTION	BY	CHK	APD
CLIENT:			TITLE:		
C.G.FRY & SON			PHASE 3B - ROAD PROFILES (SHEET 1)		
DRAWING STATUS:			PROJECT No:	DRAWING No:	REV:
RESERVED MATTERS APPLICATION			1429	02-PHL-351B	A
			SCALE @ A1:		
			HORIZ=1:500 VERT=1:100		



AWP (Exeter) LLP, Ada House, Pynes Hill, Exeter, EX2 5TU
Tel: 01392 409007 Web: www.awpexeter.com