Note:
Do not Scale from this Drawing (except for planning approval).
All dimensions are in millimetres and to be checked on site.
All Dimensions relating to subcontractors or suppliers work must be checked and agreed between the main contractor and the sub-contractors and suppliers.

NORTH



LOCATION PLAN
SCALE 1:1250

Ordnance Survey © Crown Copyright 2026. All rights reserved
Licence Number 100022432

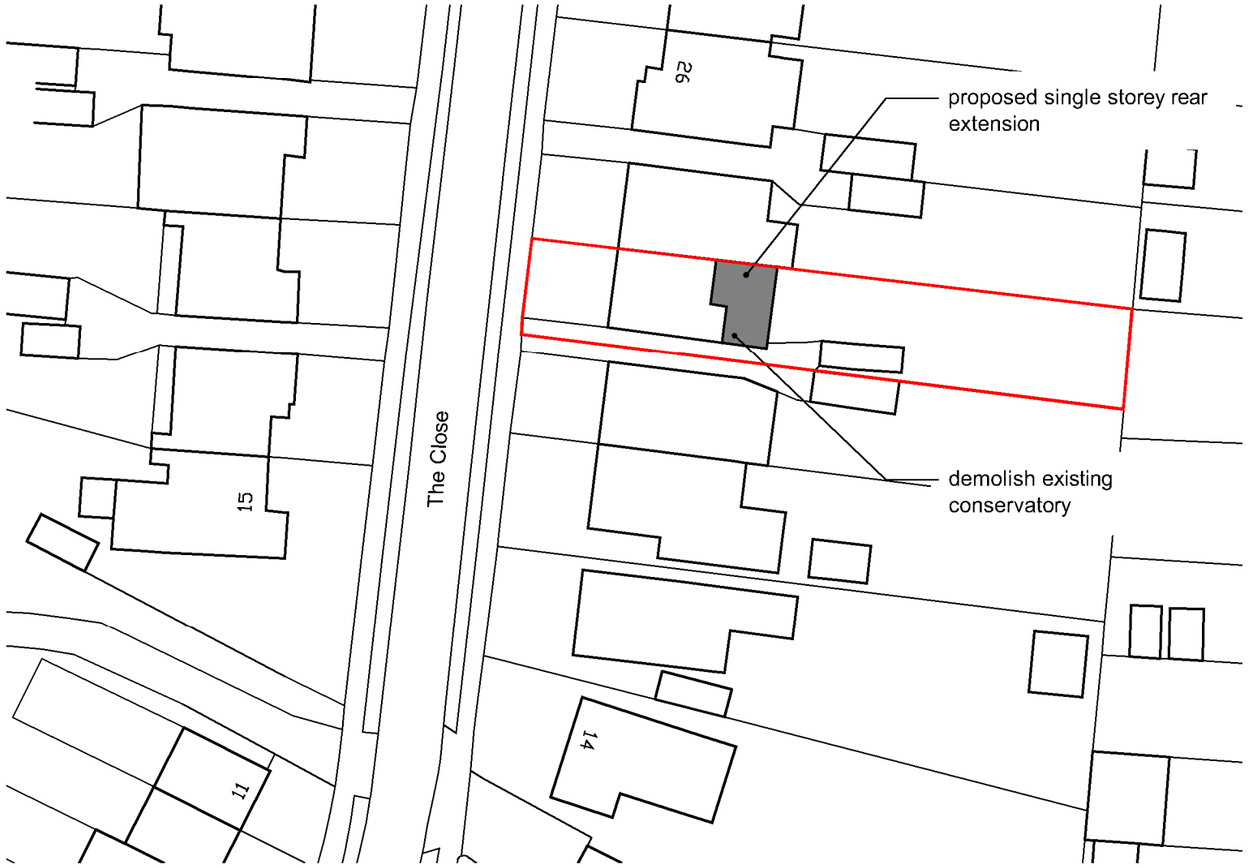

BLOCK PLAN
SCALE 1:500

SCALE BAR 1:500

0 10 50

SCALE BAR 1:1250

0 25 50 75 100 125

DRAWING TITLE - PLANNING APPLICATION - LOCATION AND BLOCK PLAN	DATE - Nov '26		SCALE - 1:1250 & 1:500 @ A3	
	DRN - gp	CHK - -	DRAWING REF - 26317 PL302	Rev -
CLIENT - Mr & Mrs Barton, 22 The Close, Portchester, Hants.				

grp architectural design
t. 07747 011252 e. gavin.page77@gmail.com