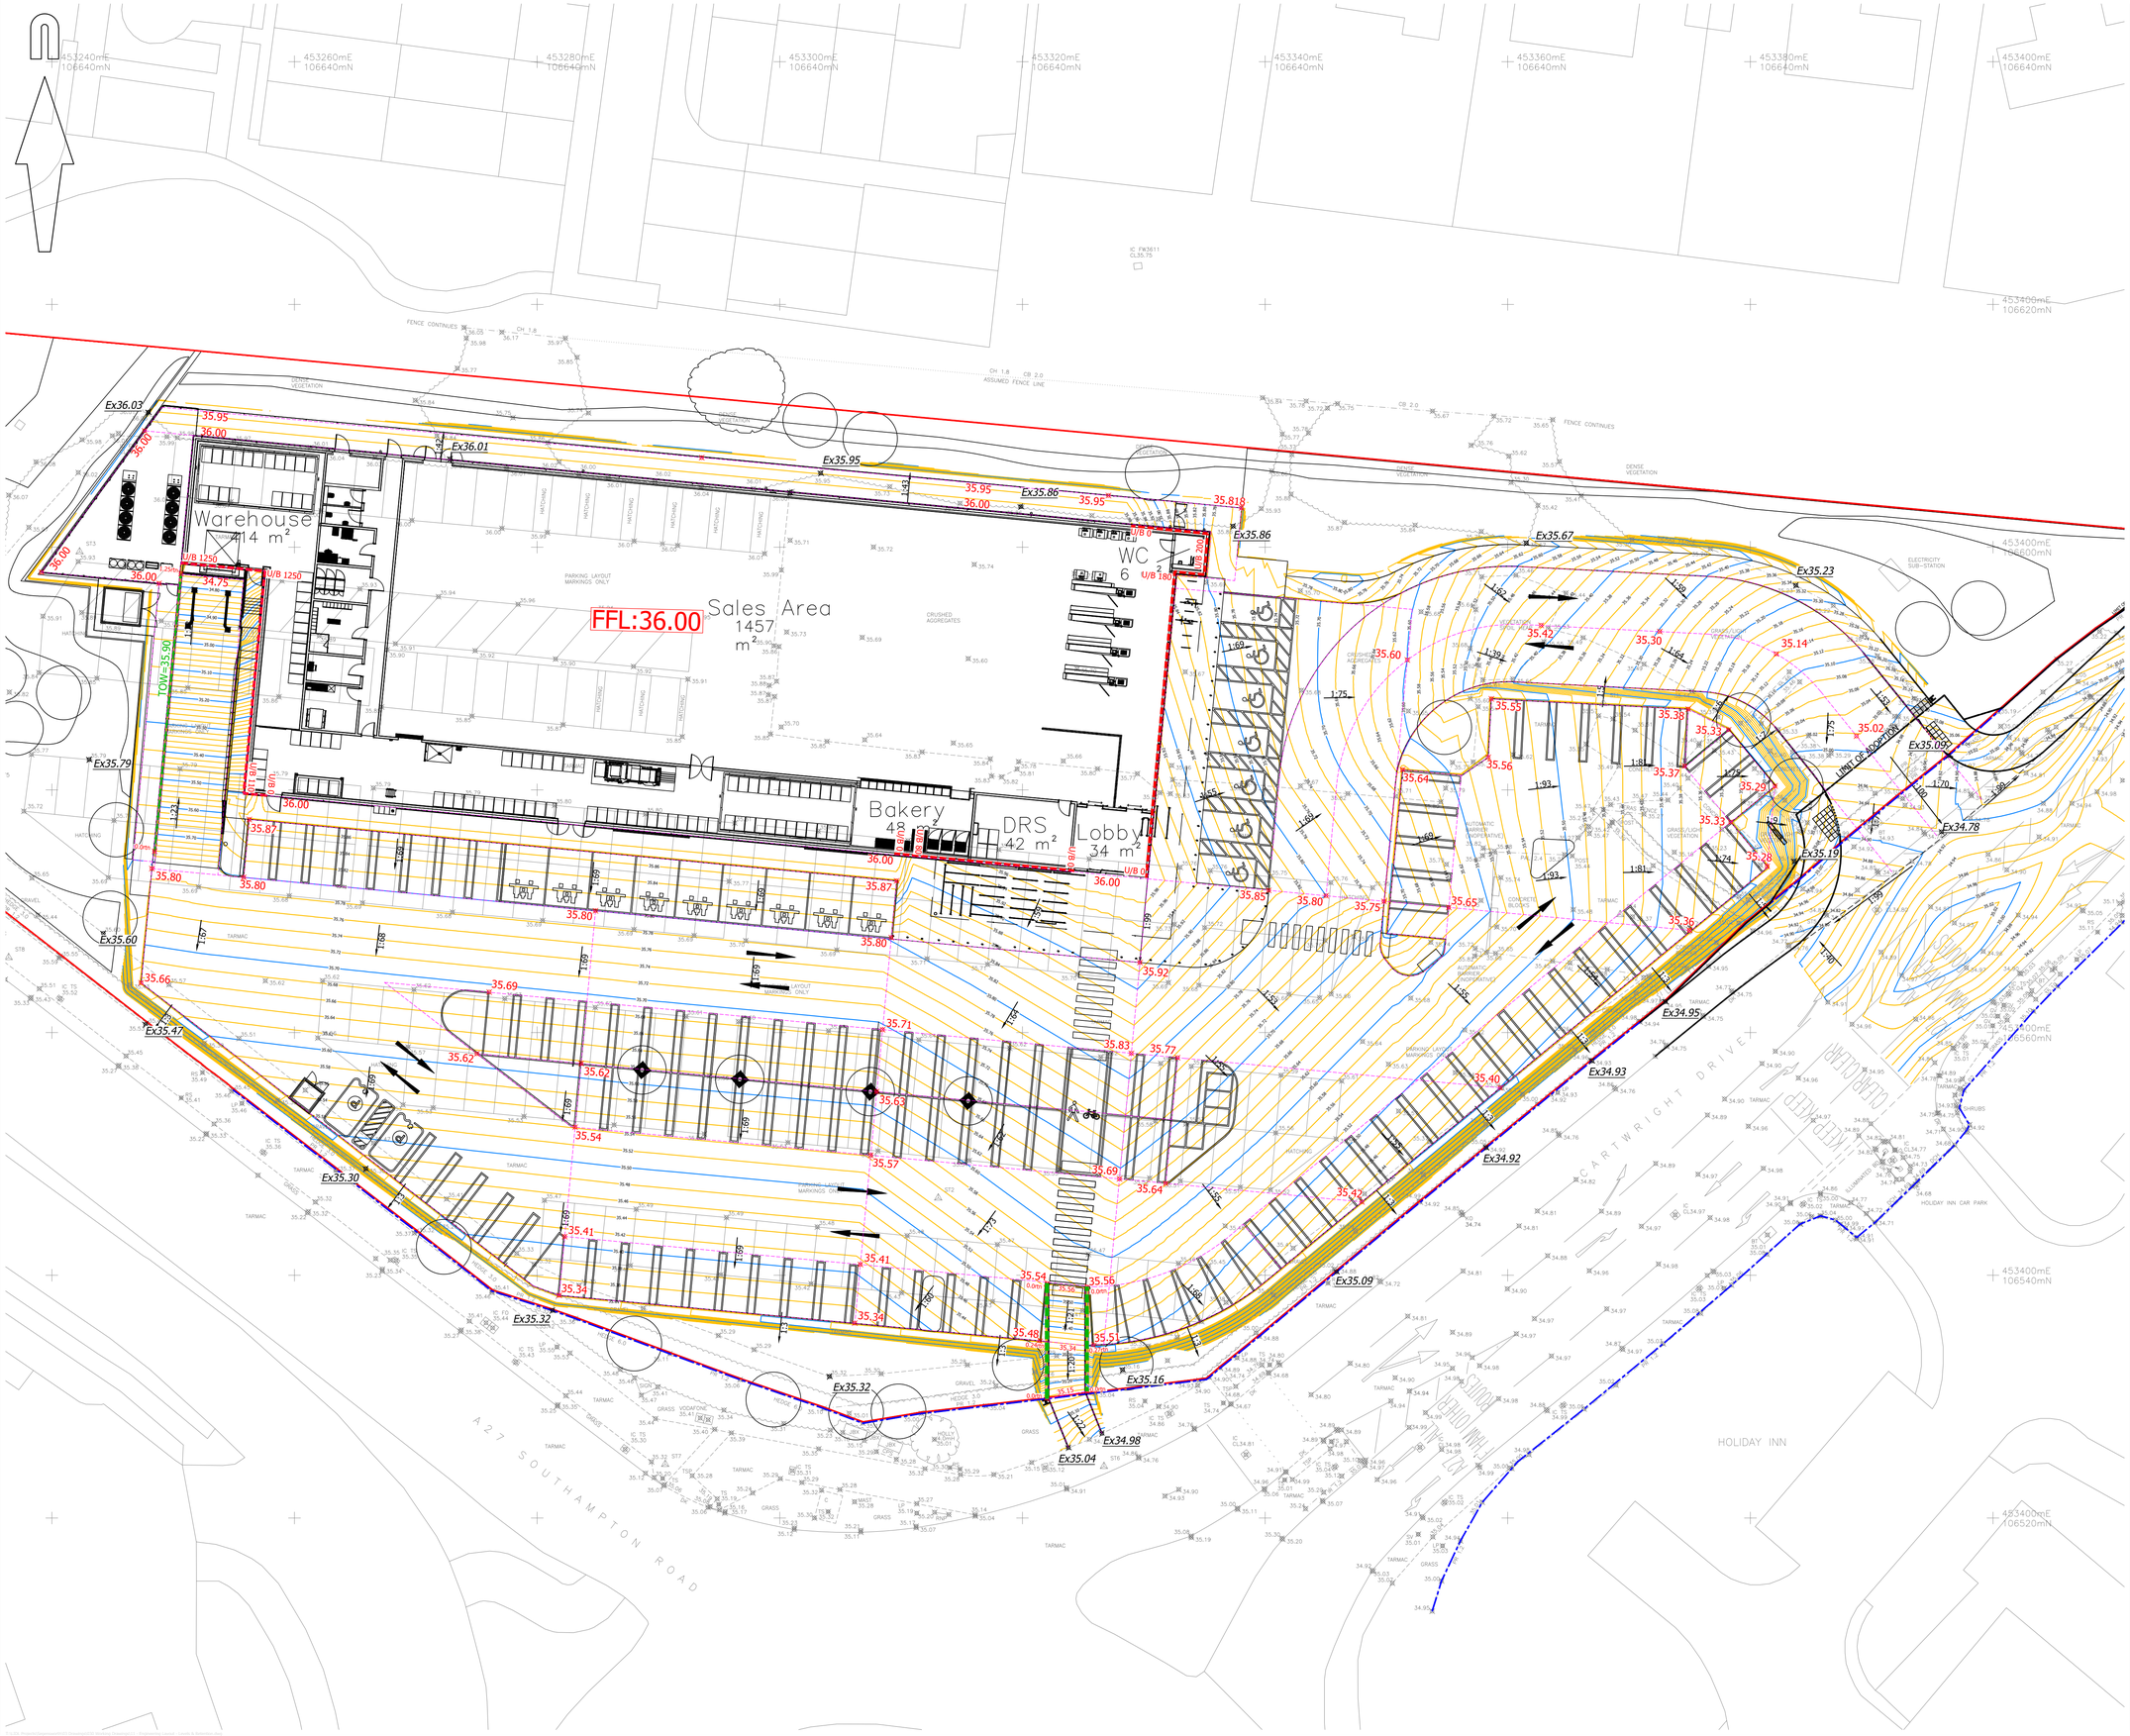


© Mayer Brown Limited Copyright. The drawings, information and data recorded in this document ("the information") is the property of Mayer Brown. This document and the information are solely for the use of the authorised recipient and this document may not be used, copied or reproduced in whole or part for any purposes other than which it was supplied by Mayer Brown. Mayer Brown makes no representation, undertakes no duty and accepts no responsibilities to any third party who may use or rely upon this document or the information.

A1 ORIGINAL

© Crown copyright and database rights 2026. Ordnance Survey AC0000808122.

KEY:

- 234.10 — PROPOSED SPOT LEVEL
- 1/100 — PROPOSED GRADIENT
- PROPOSED CONSTRUCTION LINE
- PROPOSED MASONRY RETAINING WALL
- 4s — PROPOSED STEPS
- Ex37.05 — EXISTING SPOT LEVEL
- RED LINE BOUNDARY
- EXISTING HIGHWAY BOUNDARY

NOTES:

1. This drawing is not to be scaled.
2. Drawing based on Spaceworks' "Proposed Site Plan-Option 7" drawing reference 91070 Rev P03, received on 02.06.25.
3. This drawing is to be read in conjunction with the following Mayer Brown drawing reference:
   - LIDLSEGENSWORTH.23/40 - Proposed Site Sections
   - LIDLSEGENSWORTH.23/70 - Proposed Isopachyte Heights

KEY TO HEALTH AND SAFETY SYMBOLS

- INDICATES A RESIDUAL RISK REQUIRING A COMPULSORY ACTION.
- INDICATES A RESIDUAL RISK FOR INFORMATION.
- INDICATES A RESIDUAL RISK REQUIRING A PROHIBITIVE ACTION.
- INDICATES A RESIDUAL RISK AS A WARNING.

FOR INFORMATION
NOT FOR CONSTRUCTION

rev.	amendment	checked	date
P5	Contours updated for bellmouth and section of access road. spot levels updated accordingly. (TC)	SF	09/10/2026
P4	Drawing updated to match revised layout received 17/04/2026. Pedestrian path added along north of main entrance road and S278 access bellmouth adjusted to suit. (TC)	SF	22/04/2026
P3	Drawing updated following revised Architect's layout received on 23.02.2026. (TC)	SF	09/03/2026
P2	Revised Architecht's layout recieved. No design changes to drawing. (TC)	SF	25/09/2025
P1	Initial Issue (GB)	SF	09/07/2025

Mayer Brown Limited
Lion House, Oriental Road, Woking, Surrey, GU22 8AR
Telephone 01483 750 508
enquiry@mayerbrown.co.uk www.mayerbrown.co.uk

client
LIDL GREAT BRITAIN LIMITED

project
LIDL FOOD STORE
SEGENSWORTH

scale	drawn by	checked by
1:250	GB	SF

date	cad file
APRIL 2026	11.DWG

title
ENGINEERING LAYOUT - LEVELS AND RETENTION

Mayer Brown Limited jobcode	suitability	revision
	-	P5

drawing number
LIDLSEGENSWORTH.23/11