
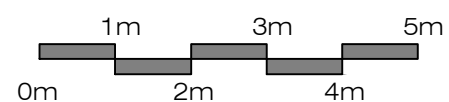
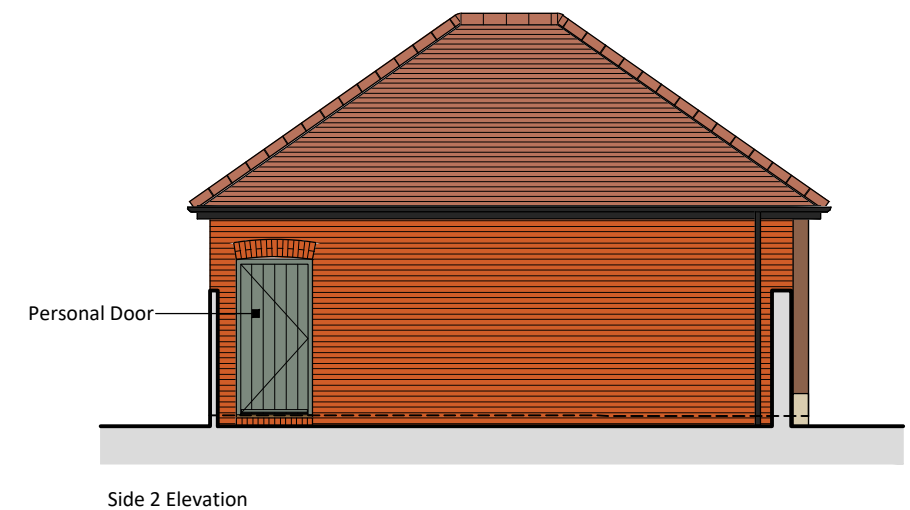
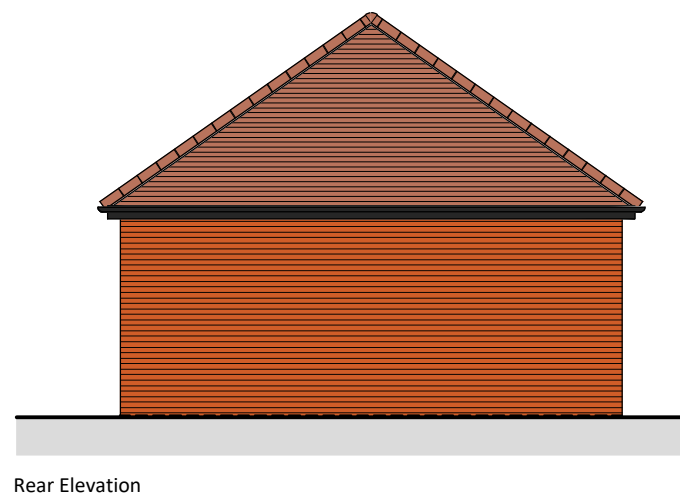
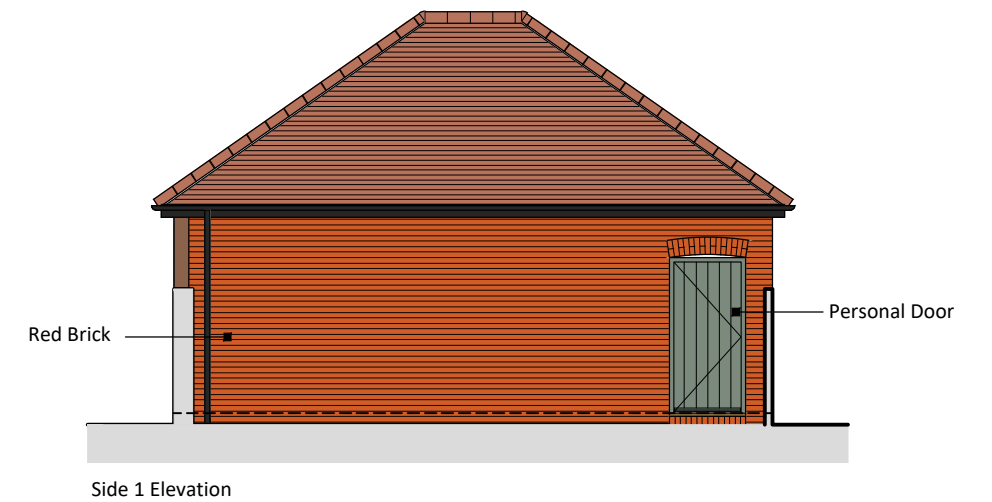
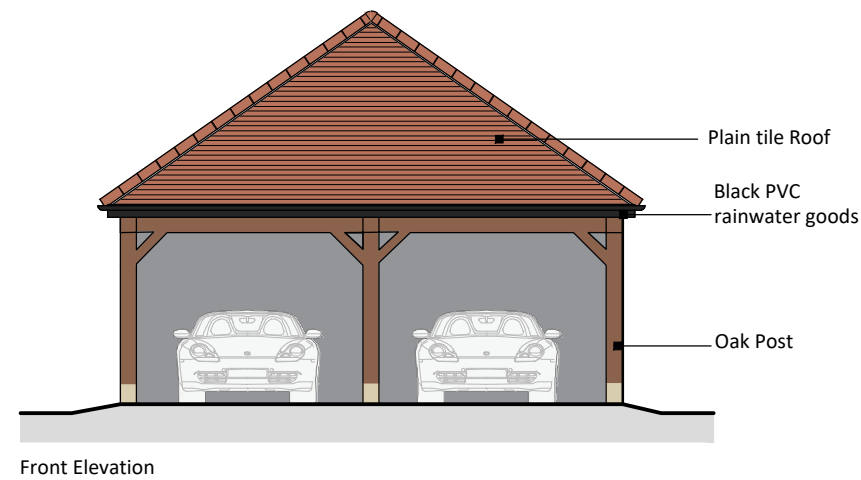


Materials
 Roof: Plain tile at 35° pitch
 Walls: Oak post and Red Brickwork
 Rainwater goods: Black UPVC

WELBORNE

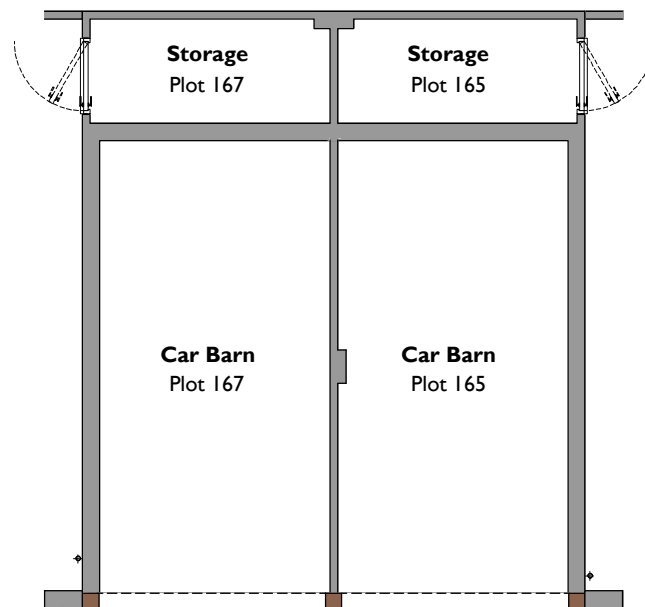

Welborne - Chesterfield
 Drawing No. GP-029 - Plots 165 &167 - Rev - A
 Scale 1:100 at A3 - August 2026