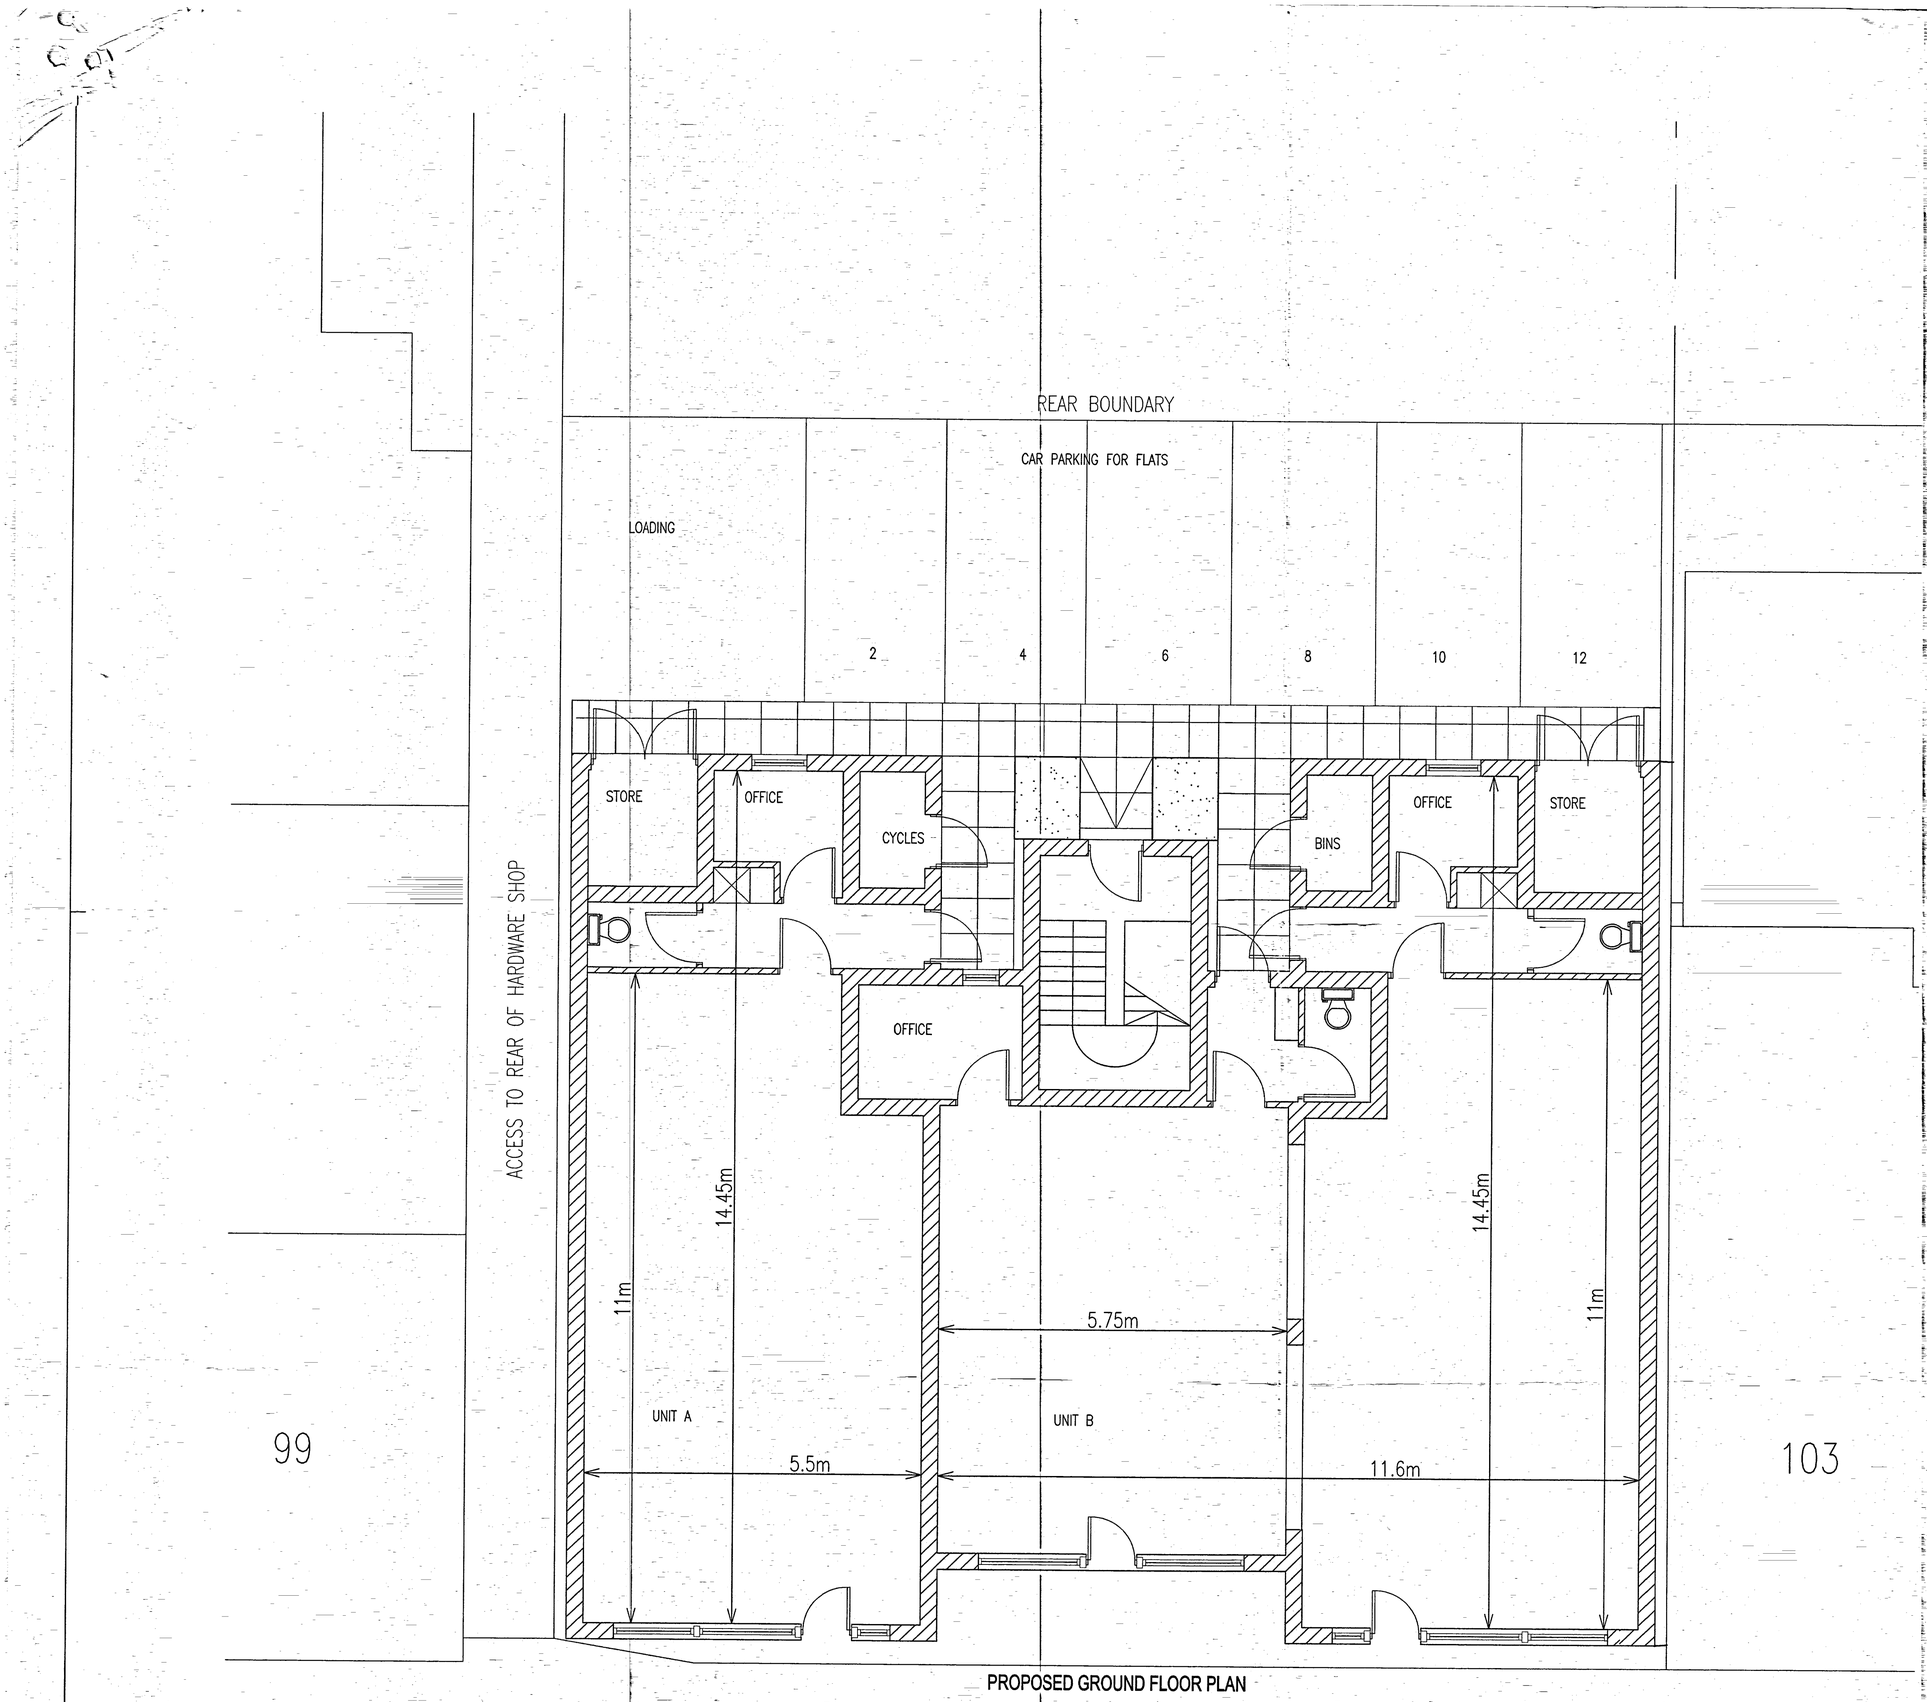

PROPOSED GROUND FLOOR PLAN

Notes

This drawing is the copyright of the Parnell Design Partnership and must not be reproduced in whole or part or used for the execution of works without their permission.

All dimensions to be checked on site prior to commencement of construction works and the Architect notified of any discrepancy.

Figured dimensions are to be used in preference to scaled dimensions

No deviation from this drawing will be permitted without prior consent of the Architect.

FAREHAM BOROUGH COUNCIL
PLANNING & DEVELOPMENT
10 APR 2002
REF P/01/0134/TAPA
DECISION
APPROVED PERMISSION
26 APR 2002

N

1:1 1:50 1:100 1:200 1:500 1:1250 1:250 1:2500

File Ref p\01\0134 Size:

B. Footprint relocated. 3.4.02
A Shop units 2 & 3 merged to form single unit 4.5.01

Revisions

Parnell Design Partnership
Chartered Architects Planning and Interior Design Consultants
Planning Supervisors
2 Beechworth Road, Havant, Hampshire. PO9 1AX
Telephone 023 9248 1100 email pdp@btconnect.com

Title	Detail	Scale	Date
PROPOSED DEVELOPMENT AT HIGHLANDS ROAD FAREHAM	PROPOSED GROUND FLOOR PLAN	1:50	26.01.01
		Drawn TAP	27558 / 02 Rev B