DISCLAIMER AND CONDITIONS OF USE

This drawing is the copyright of CF Design Studio and must not be copied, reproduced or disclosed to any third party without written consent. It is issued solely for the project stated in the title block and for the purpose indicated by the suitability code and revision shown. No liability is accepted for use of this drawing outside its stated purpose or status, or for any purpose or project other than that stated in the title block.

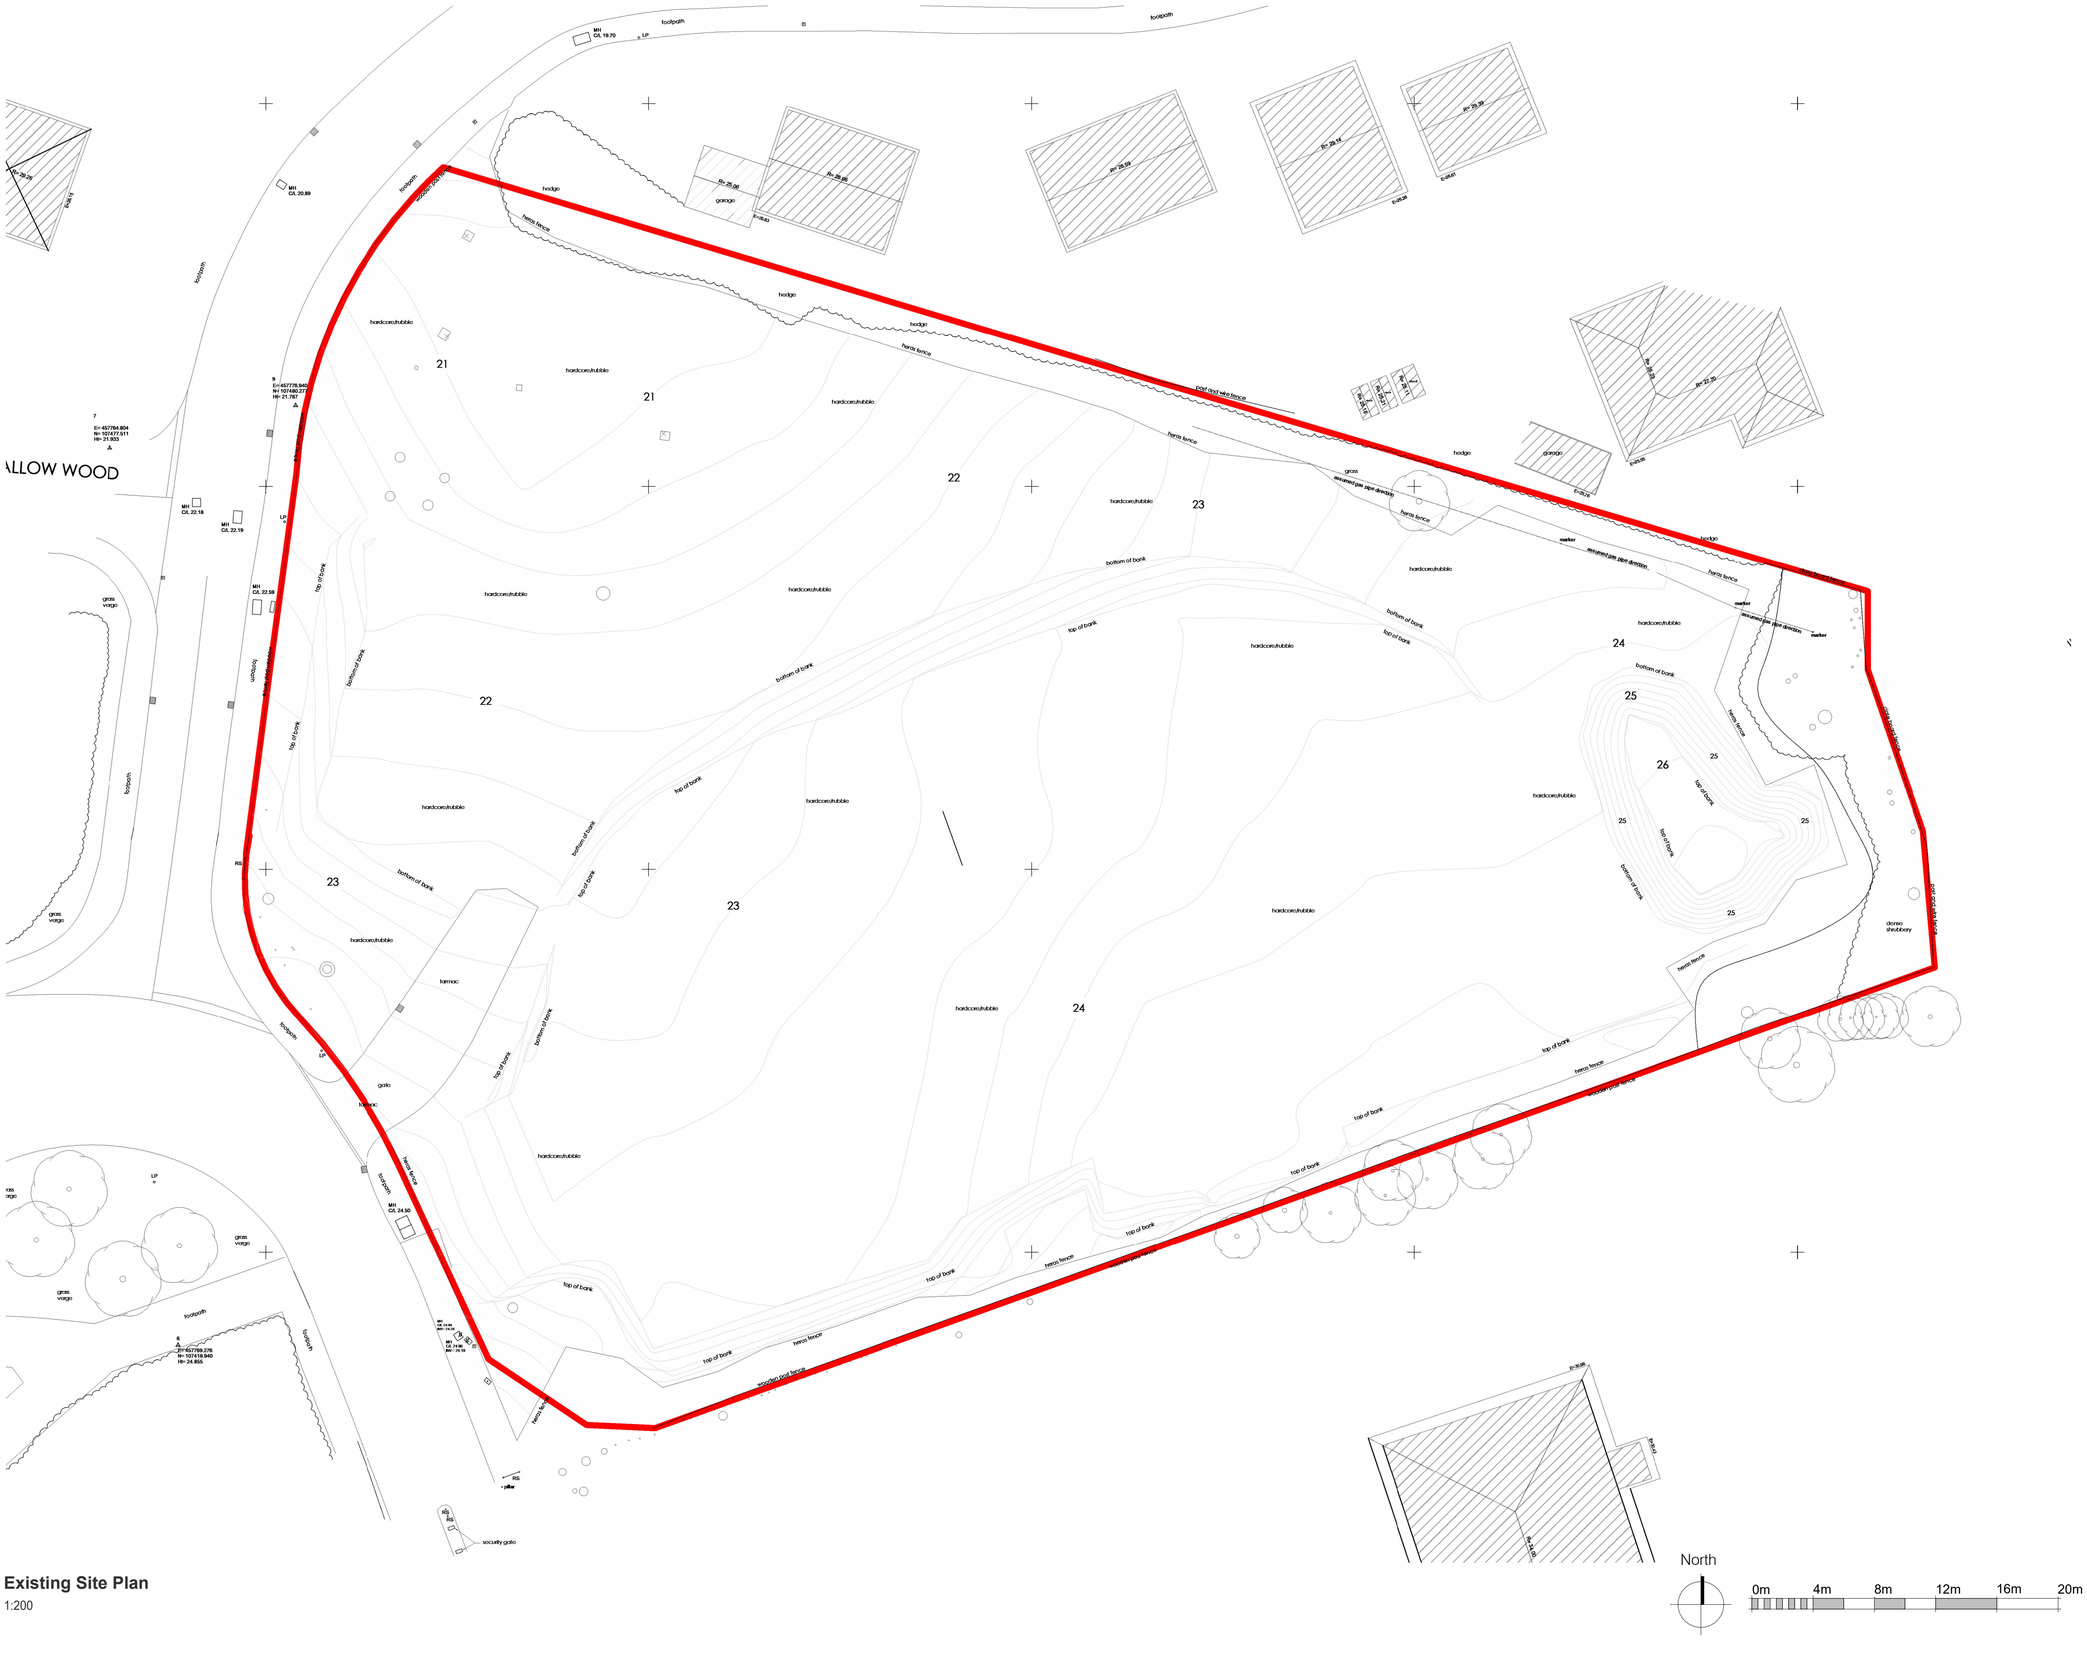

Existing Site Plan
1:200

SITE OWNERSHIP BOUNDARY
5852.1 m² / 0.58521 hectares (Ha)

Rev	Description	Date	By	Chk
P01	Issued for planning	15/07/26	MT	GB

DESIGN STUDIO
Tomlinson House, Capitol Boulevard, Morley, Leeds, LS27 0TS

Project
80 Bed Care Home

Title
Existing Site Plan

Location
Fareham

Client
Torsion Care

Scale
1 : 200 @ A1

Date
April 2026

Drawn
MT

Reviewed
GB

Drawing No

UPRN	ORGI	FUN	SPA	FORM	DIS	NUMBER
26005	**CFD**	**PL**	**ZZ**	**D**	**A**	**PL02**

Status
A3

Suitability
Planning

Project No
26005

Revision
P01