10cm - Caution as distortion can occur.

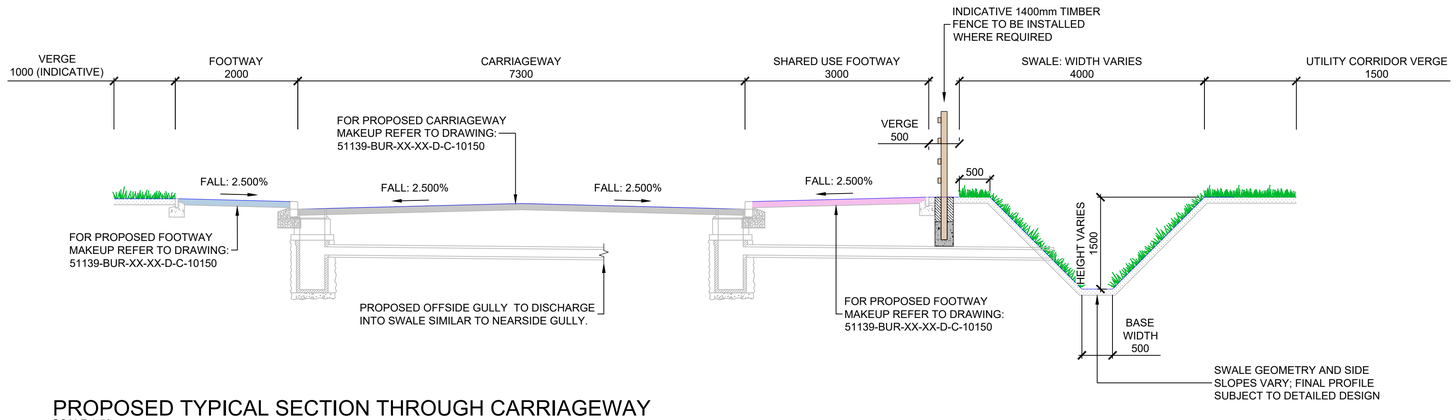

PROPOSED TYPICAL SECTION THROUGH CARRIAGEWAY

SCALE 1:50

10 cm - Caution as distortion can occur.
ALL CIVIL DIMENSIONS ARE IN METRES - ALL STRUCTURAL DIMENSIONS ARE IN MILLIMETRES - ALL LEVELS ARE IN METRES.
N:\51139-00 SWORDFISH DEVELOPMENT, SOLENT AIRPORT\01 PRODUCTION FORM\01 DRAWINGS\02 CIVILS\51139-BUR-XX-XX-D-C-10120_TYPICALCROSSSECTION.DWG

Burroughs

1. THIS DRAWING IS TO BE READ IN CONJUNCTION WITH ALL RELEVANT ARCHITECTS AND ENGINEERS DRAWINGS AND SPECIFICATIONS.
2. DO NOT SCALE FROM THIS DRAWING. ANY AMBIGUITIES, OMISSIONS AND ERRORS ON DRAWINGS SHALL BE BROUGHT TO THE ENGINEER'S ATTENTION IMMEDIATELY. ALL DIMENSIONS MUST BE CHECKED AND VERIFIED ON SITE.
3. ALL DIMENSIONS ARE IN METRES UNLESS OTHERWISE NOTED.

Project:

SWORDFISH DEVELOPMENT,
SOLENT AIRPORT

REV.	DESCRIPTION	DATE	DRW.	CHK
P3.0	ISSUED FOLLOWING COMMENTS	13/10/26	IQ	SB
P2.0	ISSUED FOR PLANNING	07/10/26	IQ	SB
P1.0	ISSUED FOR PLANNING REVIEW	28/08/26	IQ	SB

Drawing Title:

SERIES 100 - PRELIMINARY
PROPOSED TYPICAL
CROSS SECTION

Burroughs Project No.:	Scale:	Original Paper Size:
51139 - 00	AS SHOWN	A1

Drawing Number:

51139-BUR-XX-XX-D-C-10120

Status: S4 – Status Description: SUITABLE FOR REVIEW AND AUTHORISATION

This document is copyright of Burroughs Ltd. Use figured measurements only! DO NOT SCALE FROM DRAWING. Verify all dimensions prior to construction. Immediately report any discrepancies to Burroughs and if in doubt ASK. This drawing should be read inconjunction with all other associated project information