





CG FRY & SON
B U I L D E R S

DEVELOPMENT ~ PARTNERSHIP HOUSING ~ CONTRACTING
C G Fry & Son Ltd. Litton Cheney Dorchester Dorset DT2 9AS
Tel: 01308 482000 www.cgfray.co.uk

WELBORNE

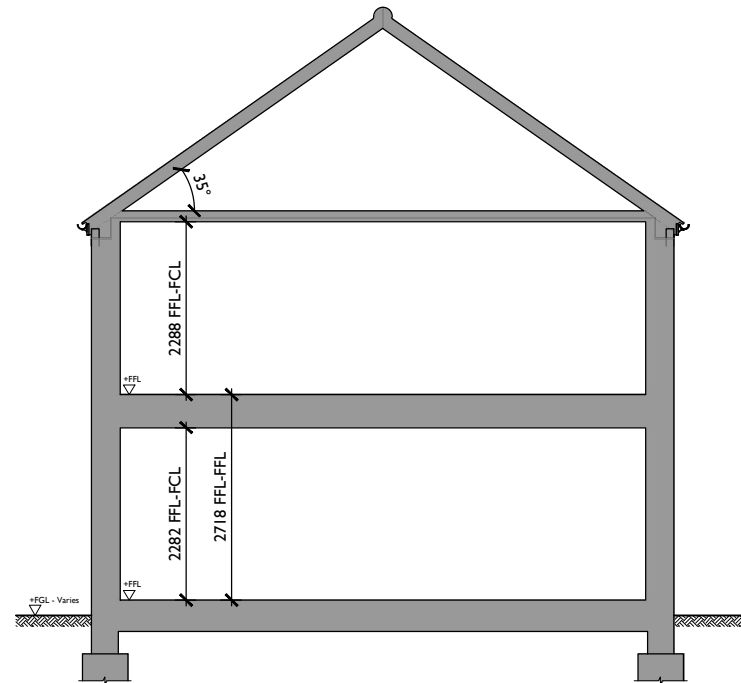


Section SF1 - Plots
133-134
Truss Type C-35°

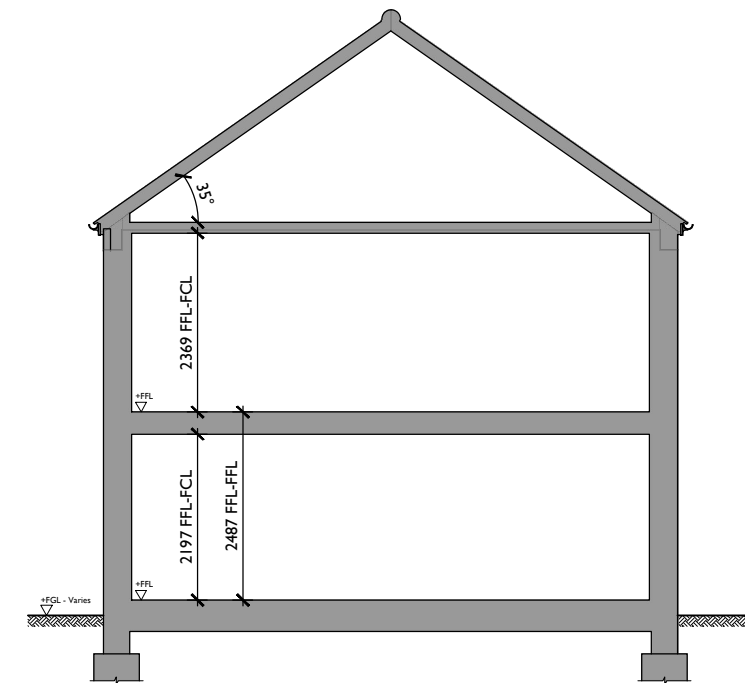


Section S2.3 - Plot 132
Truss Type D-35°



Side 2 Elevation

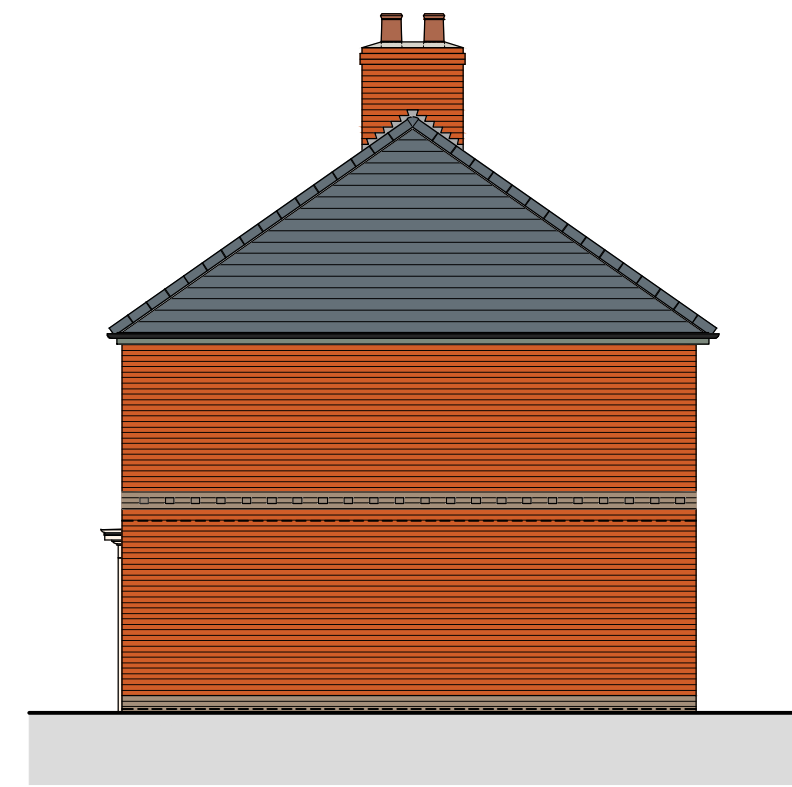

Side 1 Elevation

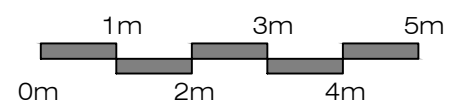

Welborne - Chesterfield

Drawing No. 132-134-P-004- Side Elevations and Section - Rev -
Scale 1:100 at A3 - November 2025