




CG FRY & SON
BUILDERS


DEVELOPMENT ~ PARTNERSHIP HOUSING ~ CONTRACTING

C G Fry & Son Ltd. Litton Cheney Dorchester Dorset DT2 9AS
Tel: 01308 482000 www.cgfry.co.uk


WELBORNE

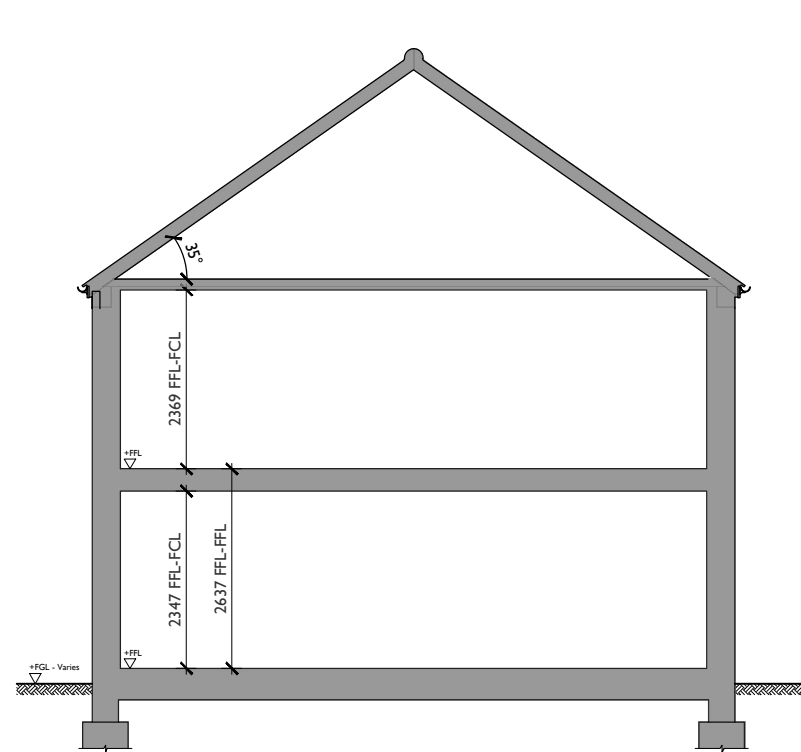

Section S3.2-Plot 182
Truss Type B-35°

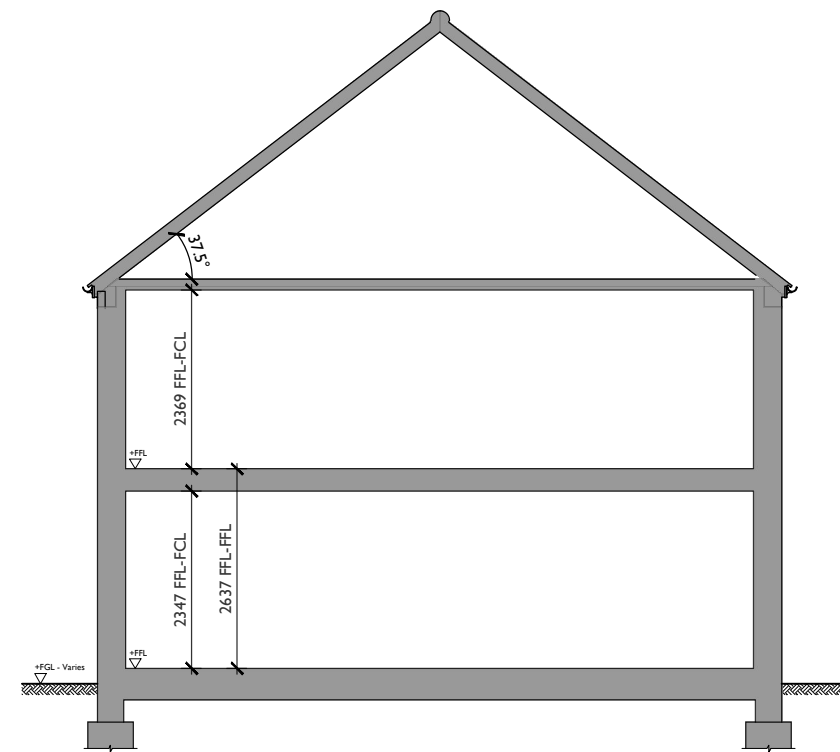

Section S3.2-Plot
180-181
Truss Type B-37.5°

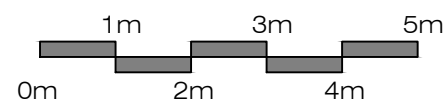

Welborne - Chesterfield
Drawing No. 180-182-P-005- Sections - Rev -
Scale 1:100 at A3 - November 2025