
© GRKA 2026
NOT TO BE SCALED. DIMENSIONS TO BE CHECKED ON SITE
SCALING FOR LOCAL AUTHORITY PURPOSES ONLY



Location Plan Scale 1:1250


Ordnance Survey, (c) Crown Copyright 2026. All rights reserved. Licence number 100022432

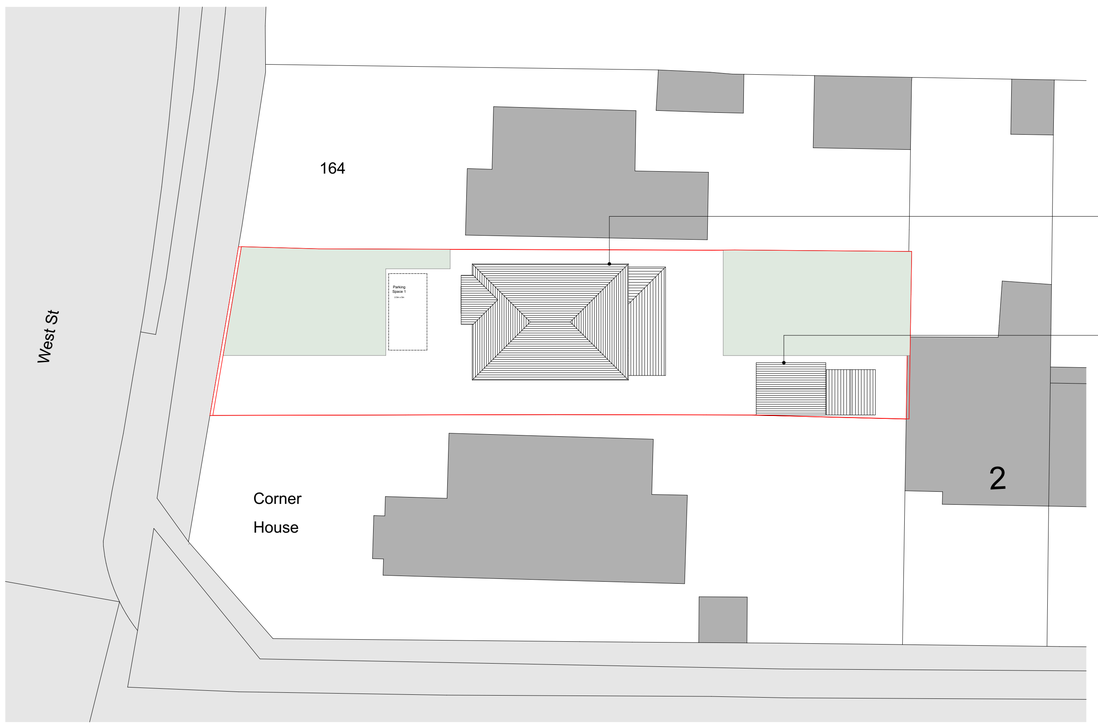

Existing Block Plan
1:200

Main House — For works to the main house refer to Approved Planning Application with Reference:
P/26/0950/FP

Outbuildings - For works to the outbuildings refer to Approved Planning Application with Reference:
P/26/0950/FP
P/26/0950/FP

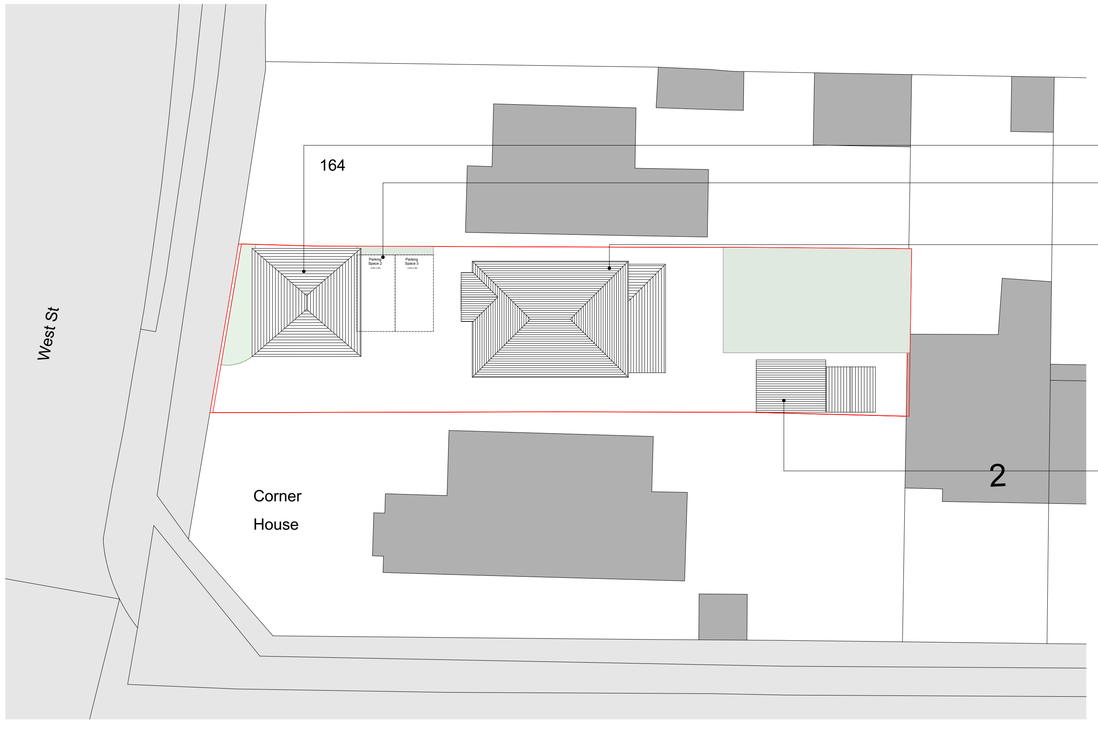


Proposed Block Plan
1:200

New Garage

1 additional parking space

Main House - For works to the main house refer to Approved Planning Application with Reference:
P/26/0950/FP

Outbuildings - For works to the outbuildings refer to Approved Planning Application with Reference:
P/26/0950/FP
P/26/0950/FP

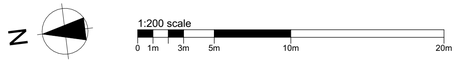

PLANNING APPROVAL

Revision	Description	Date	Drawn

Designer :
GRK Architecture
www.grka.co.uk

Project :
166 West Street
New Garage

Drawing :
Existing and Proposed Block Plans

Date :
NOV 2026

Scale :
1:200 @ A1

Drawing No. :
294 / 101

Status :

Revision: