GENERAL NOTES:
1. This drawing is the copyright of Rheal Architecture Ltd and may not be copied, altered or reproduced in any form or passed on to a third party without written consent. If in doubt ASK.
2. The drawing reflects current standards and legislation agreed for this project at the time of original issue.

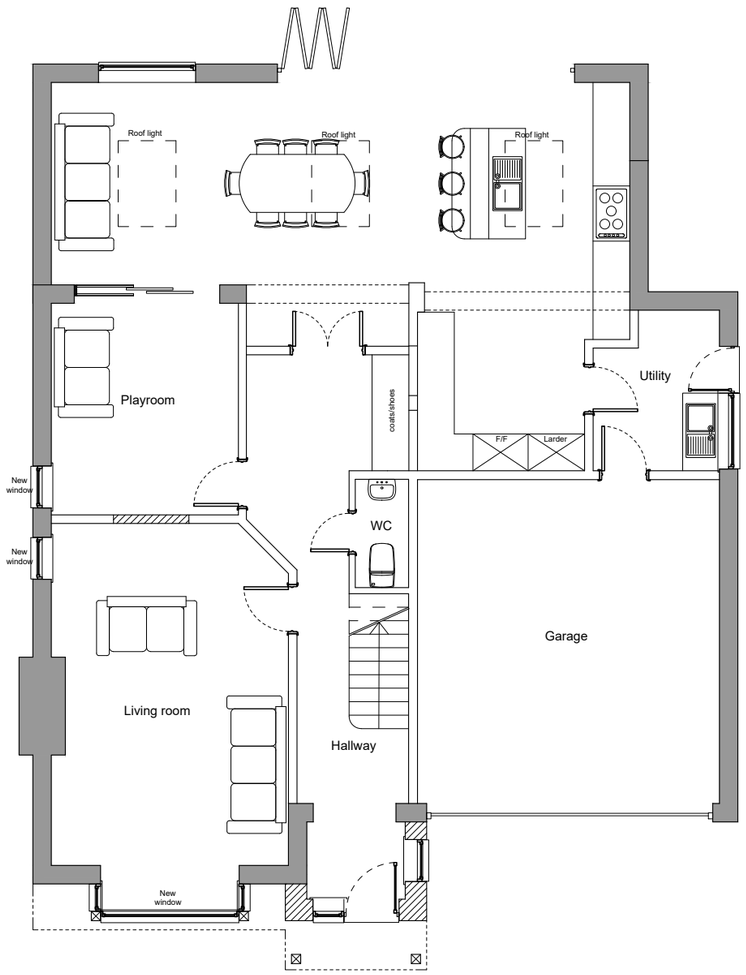

Proposed ground Floor Plan

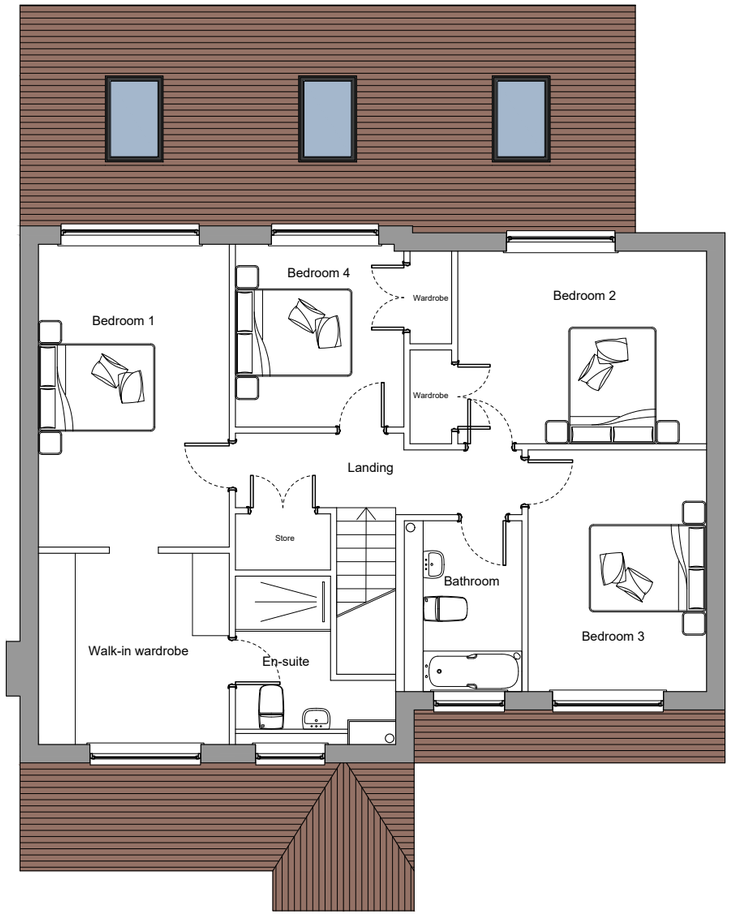

Proposed first Floor Plan

Rheal Architecture	PROJECT 5 Monterey Drive Locks Heath SO31 6NW	DRAWING TITLE PROPOSED PLANS PROJECT NO. | DRAWING NO. 026 PD320A	0 1 2 5 10 SCALE 1:100 @ A3	REVISION A - 22.09.2026 - First Issue