




1. Do not scale off this drawing - use figured dimensions only. All dimensions shown are to structural wall face i.e. do not include plaster/plasterboard. All dimensions to be checked before starting work.
2. To be read in conjunction with CG Fry Materials Schedule, CG Fry Construction Specification, CG Fry Construction details, Structural Engineers drawings, services drawings, Floor manufacturers drawings, Roof truss drawings, kitchen and wardrobe suppliers drawings.

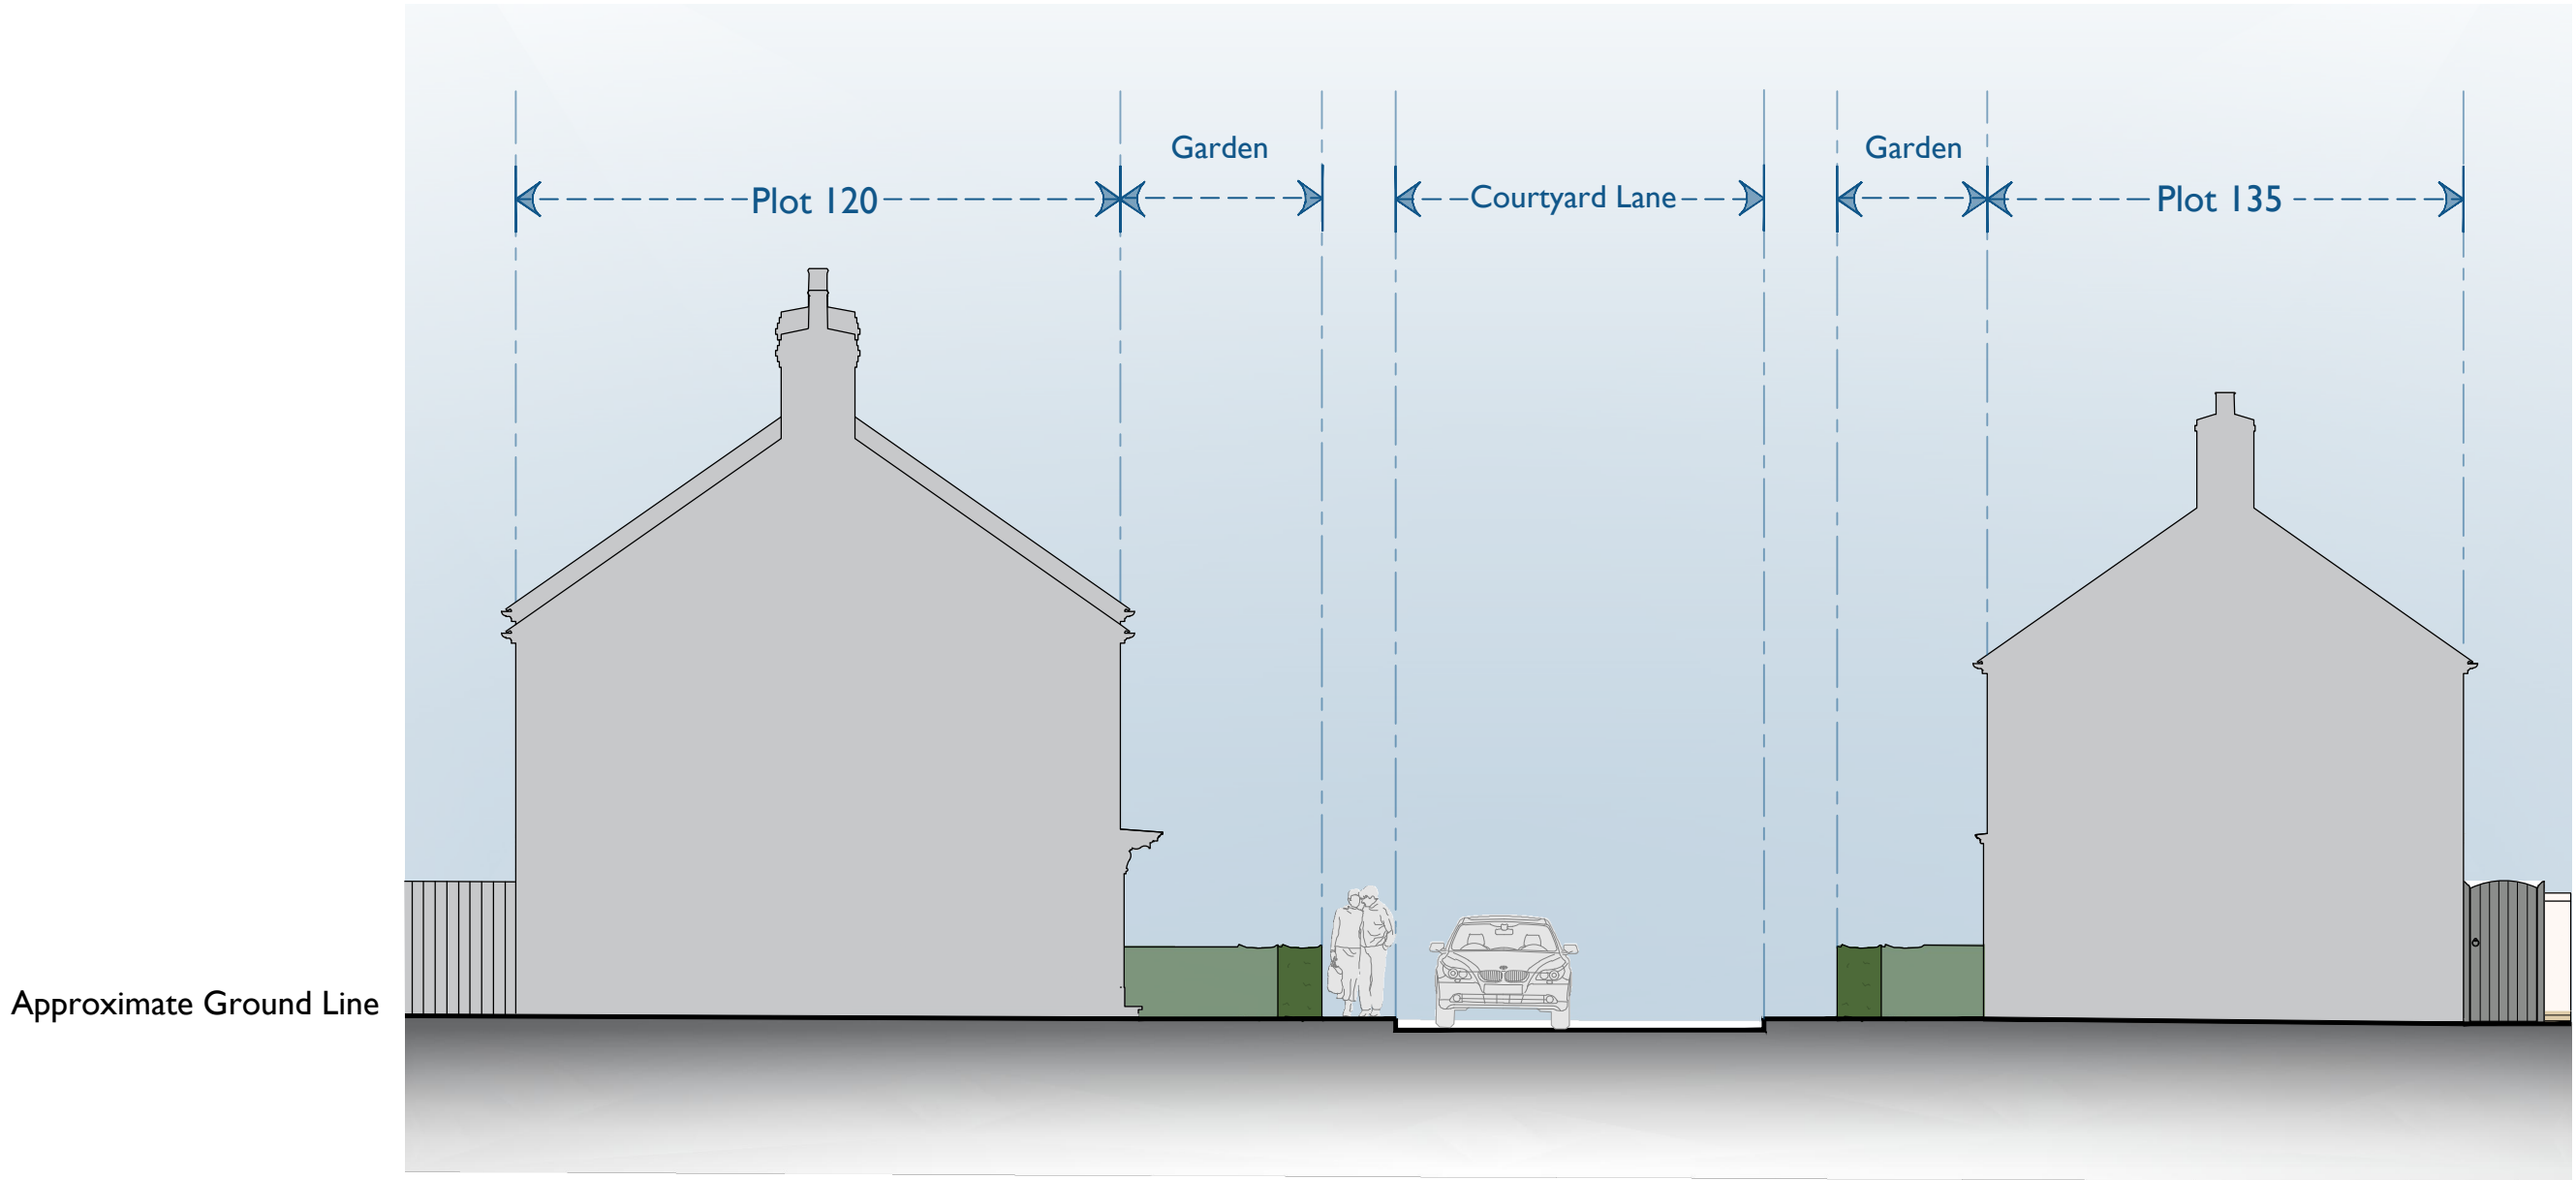


S I T E S E C T I O N 1 .

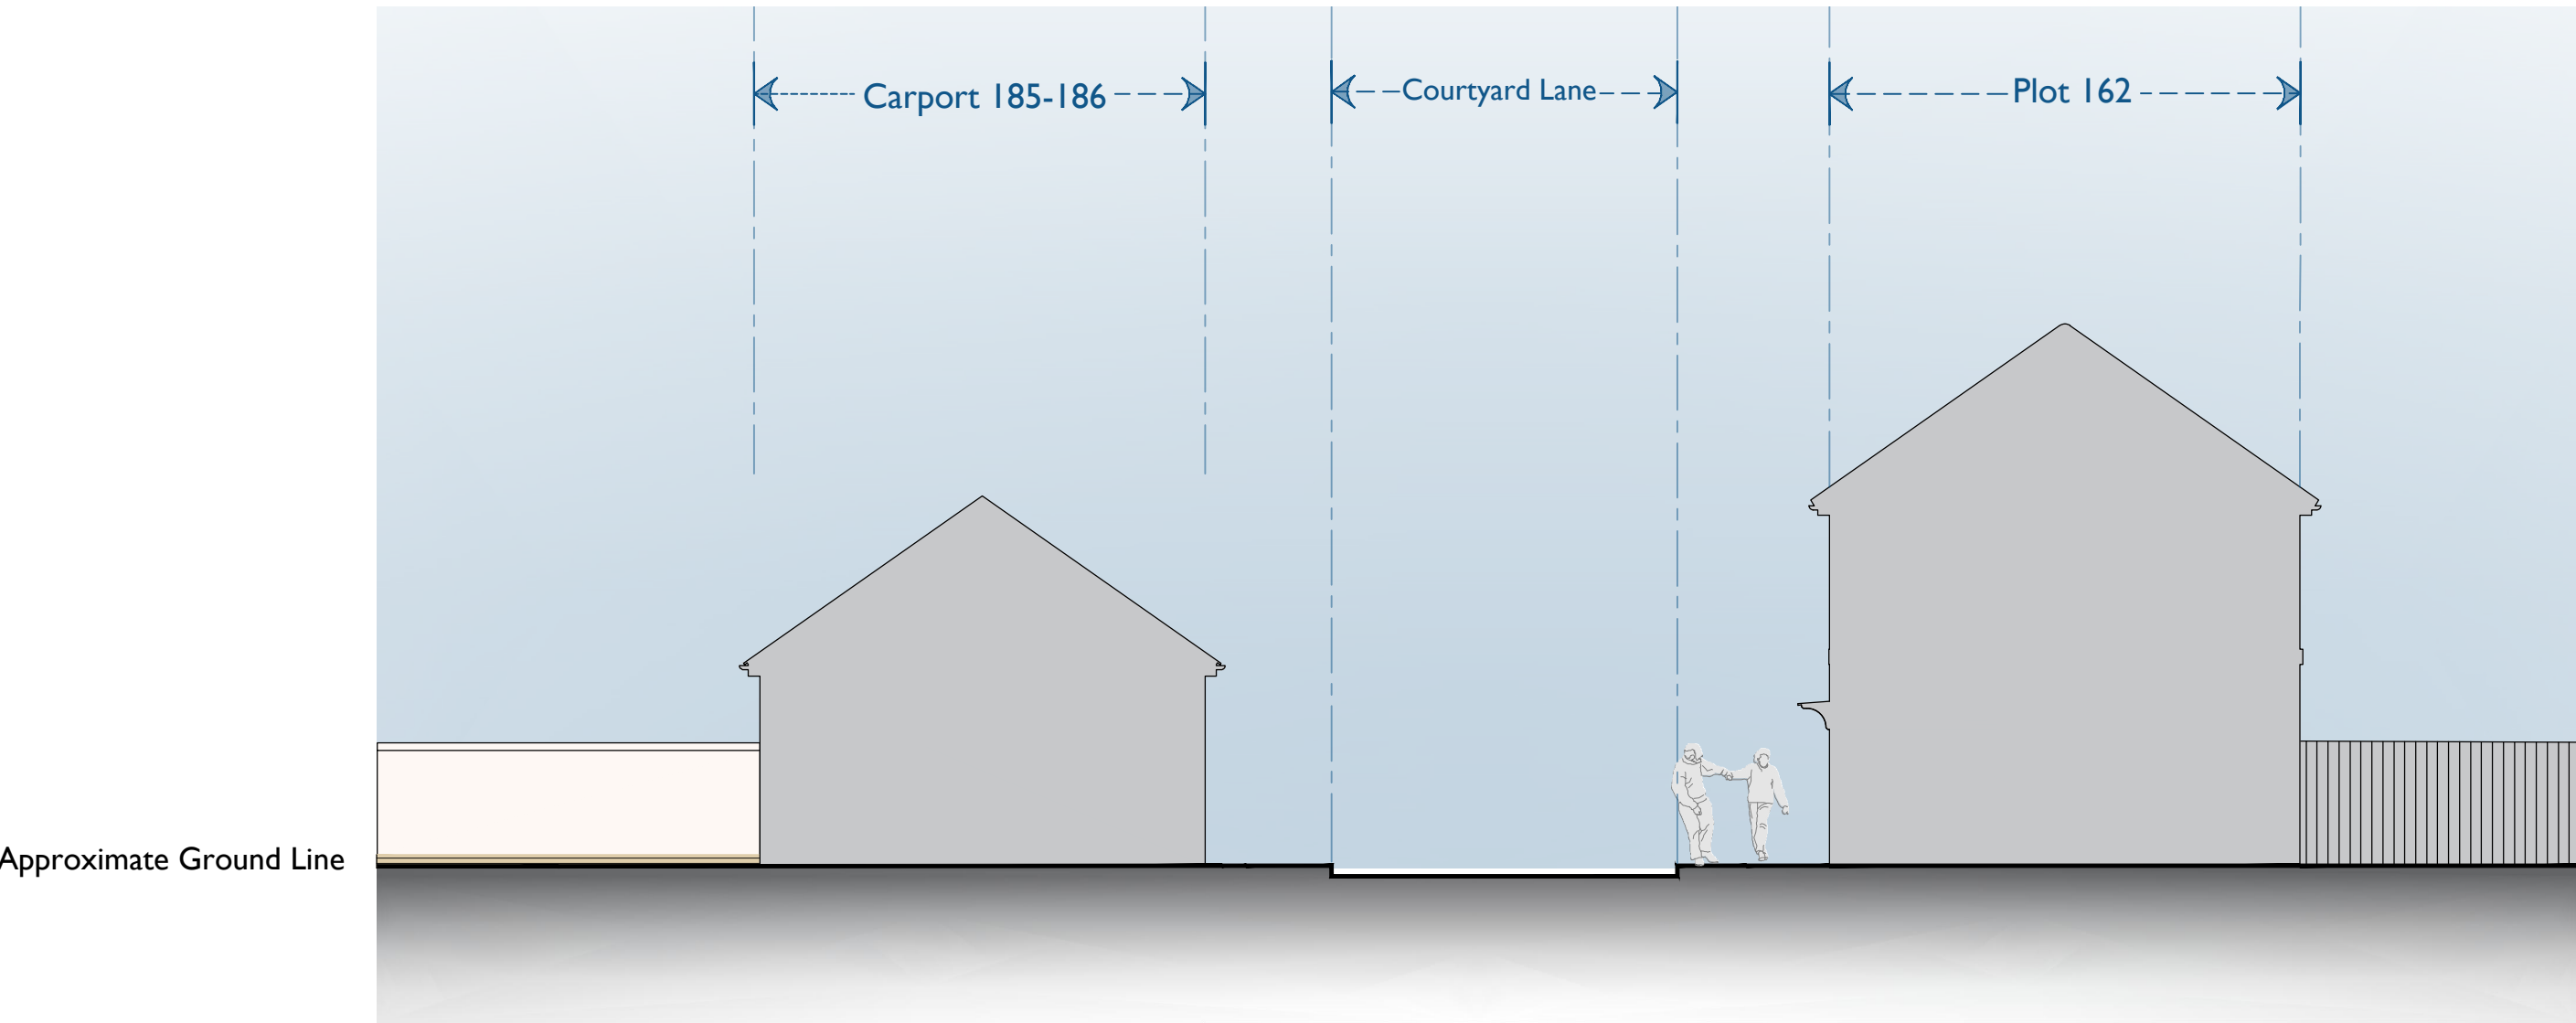

S I T E S E C T I O N 2 .

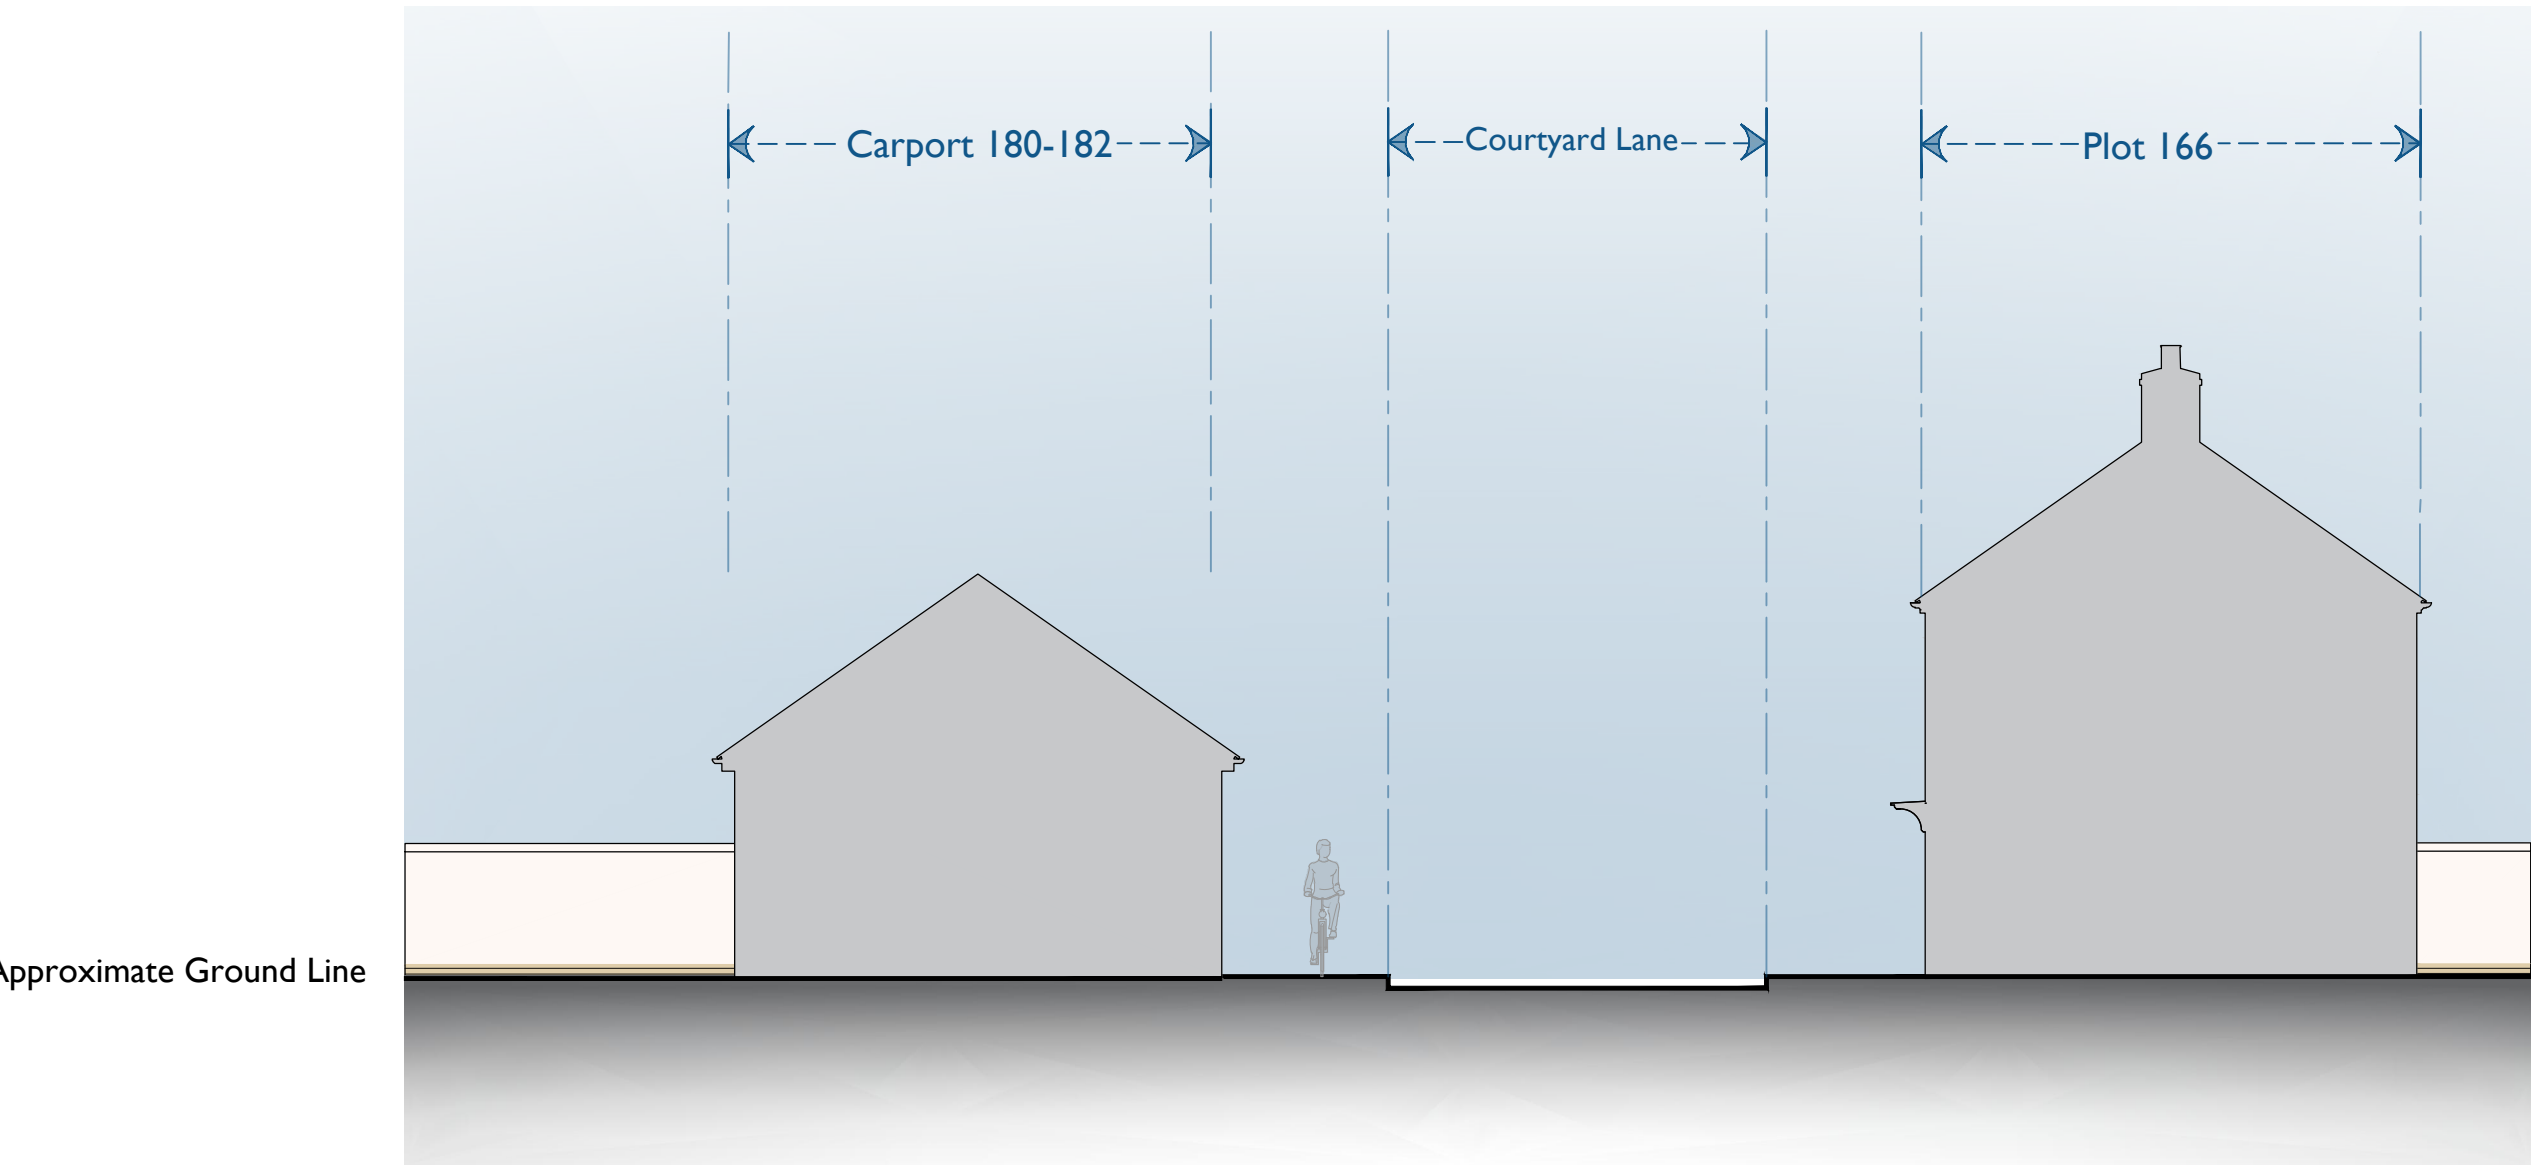

S I T E S E C T I O N 3 .

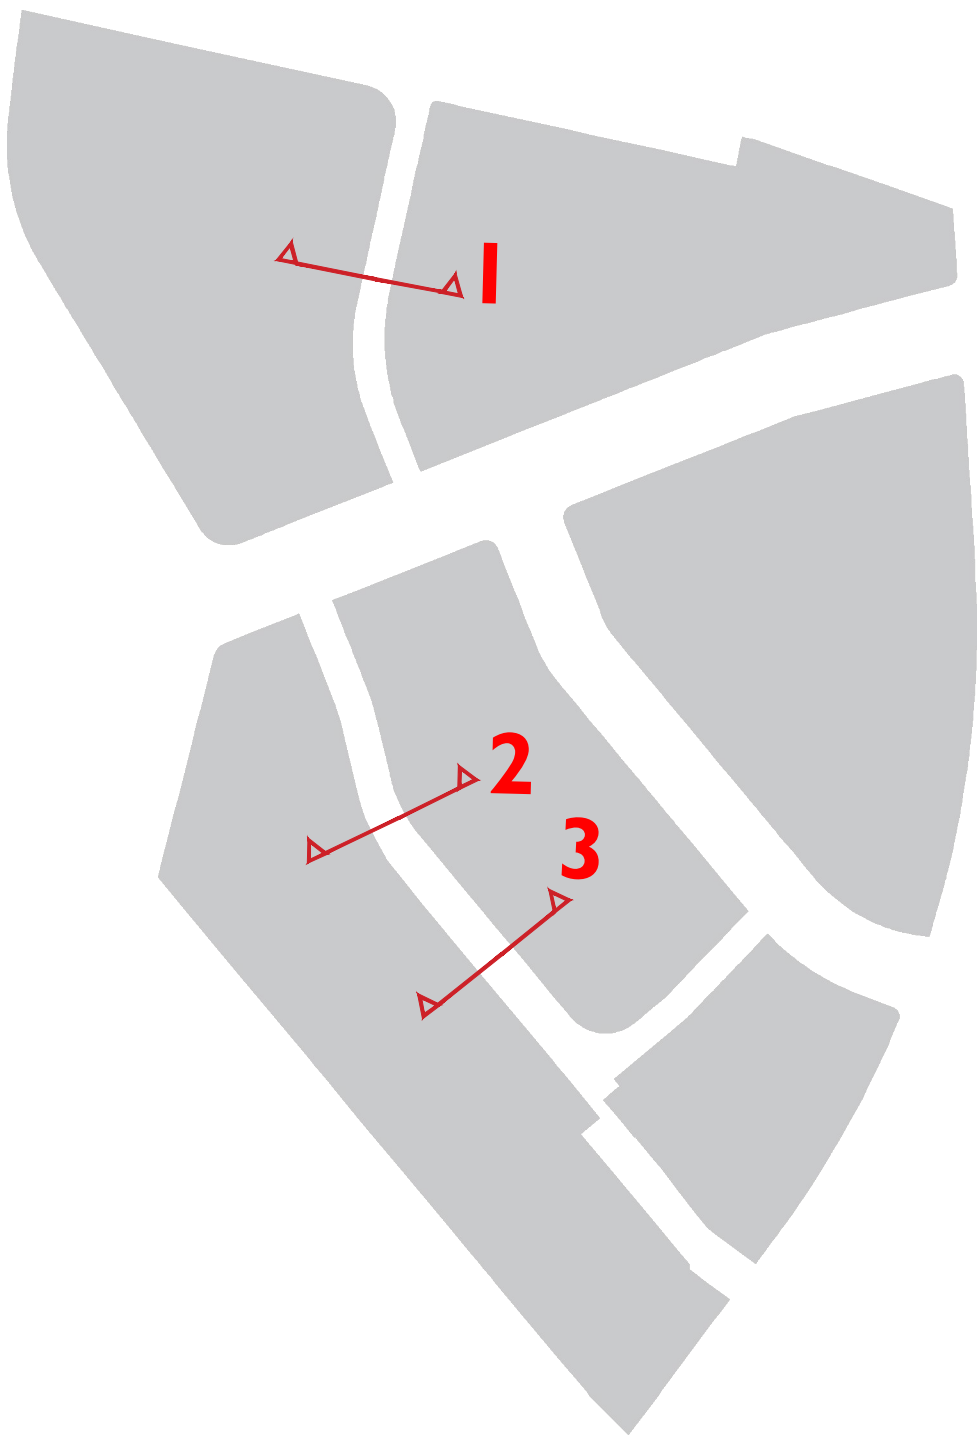

ELEVATION KEY: NTS

Rev.No	Description	By	Rev.Date

Project	Wellborne - Phase 3B	Drawing Number	SS-001	Revision	-
Date	July '26	Drawn	YK	Plot Number	-
Drawing Title	Street Sections	Scale	1:200@A1		