


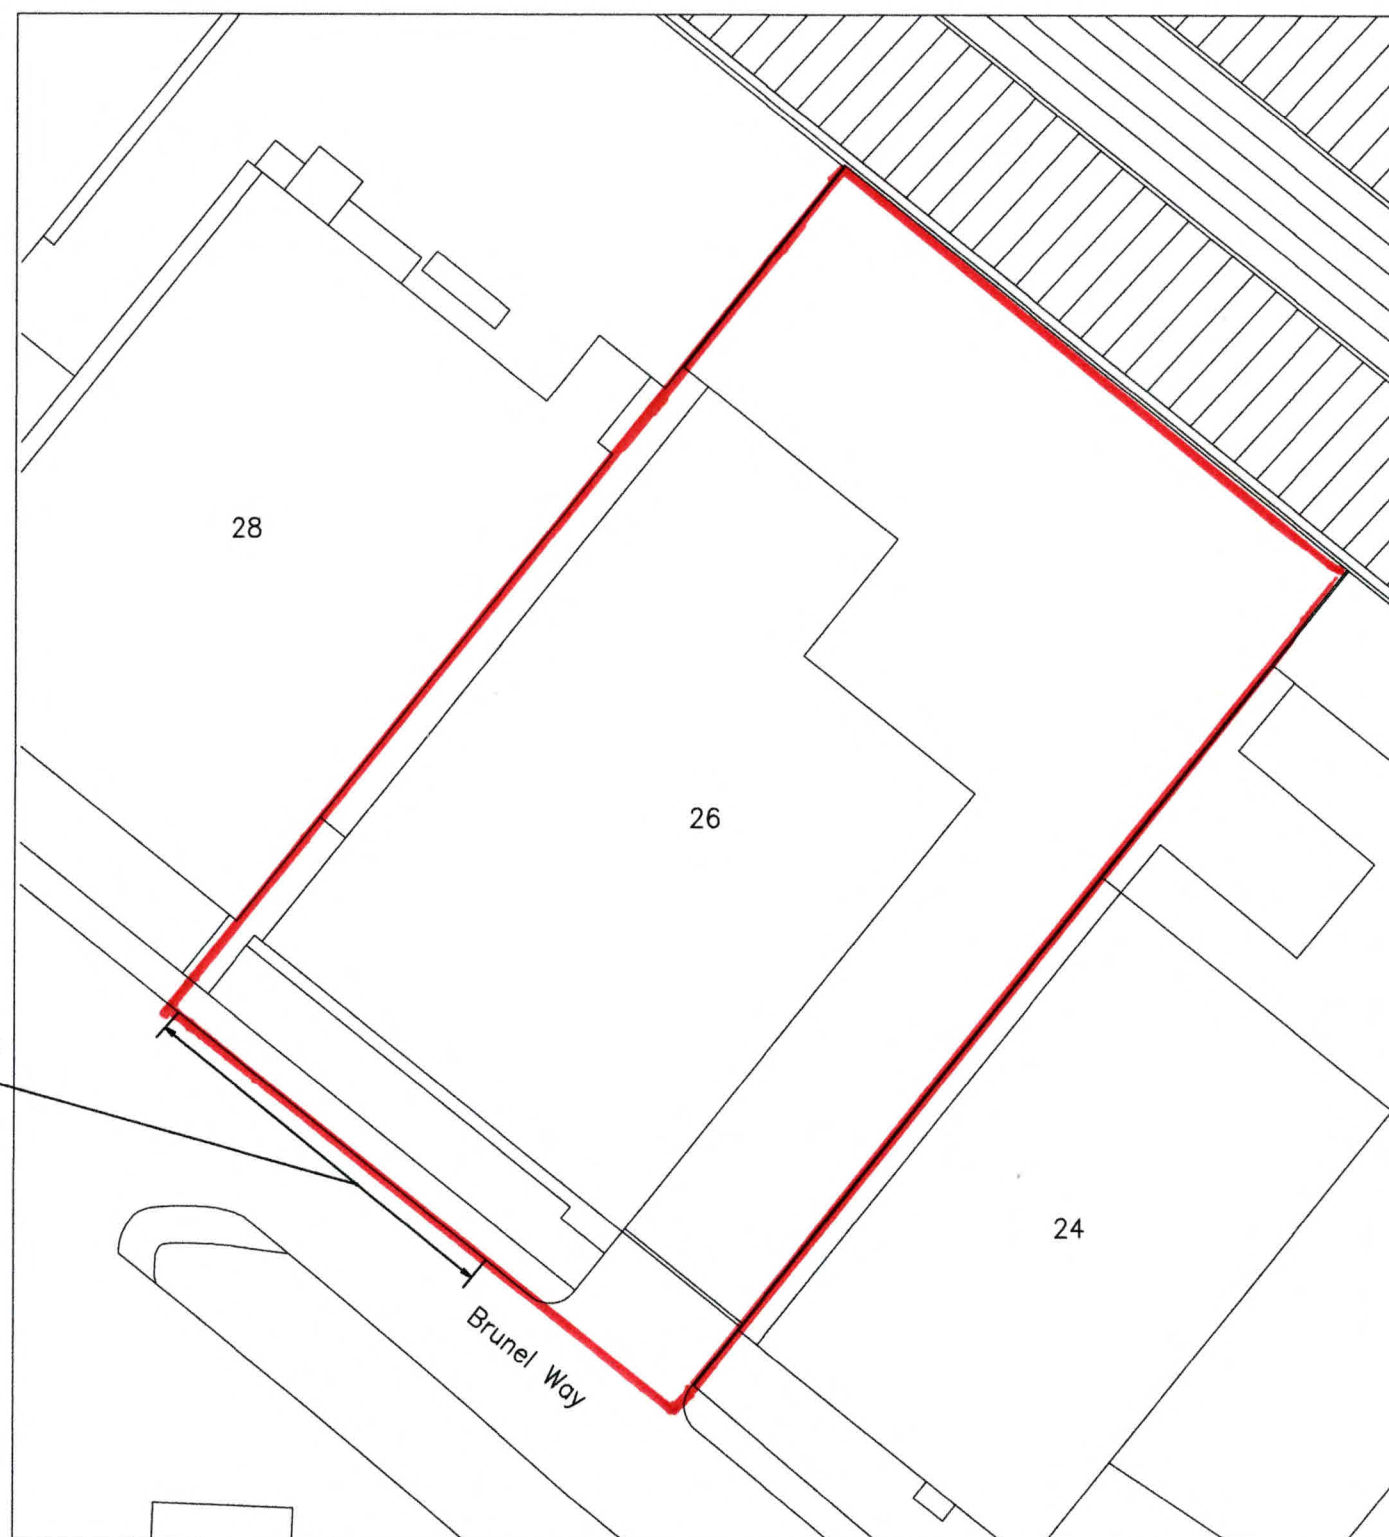

Proposed length
of dropped
kerb.

SITE PLAN AS EXISTING

-	05-8-26	Planning Issue.	DGI	DGI
REV	DATE	REVISION DESCRIPTION	BY	CHK'D
DENNIS G IREMONGER I. Eng. IMI Struct.E Tel: 077 29 35 69 76. e-mail: den@maketime4it.com				
Project			Project no.	
REDSTAR FOOD SERVICES LTD.			2514-RS-01	
26, BRUNEL WAY, FAREHAM. PO15 5SD			Drwg. no.	Rev:
			02	-
Drwg. Title			Scale @ A3	
Site Plan as Existing			1:500	