







Materials
Roof: Slate at 35° pitch
Walls: Red Brickwork
Rainwater goods: Black UPVC
Garage Doors: CGF Fascia



CG FRY & SON
B U I L D E R S

DEVELOPMENT ~ PARTNERSHIP HOUSING ~ CONTRACTING
C G Fry & Son Ltd. Litton Cheney Dorchester Dorset DT2 9AS
Tel: 01308 482000 www.cgfray.co.uk

WELBORNE

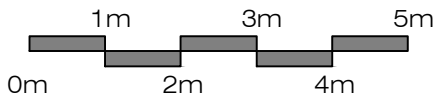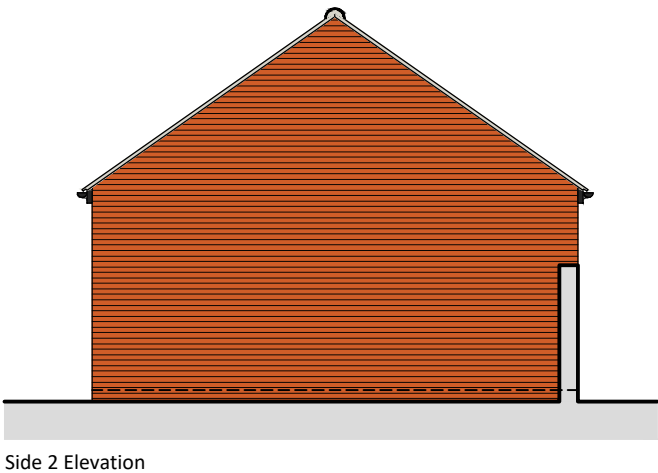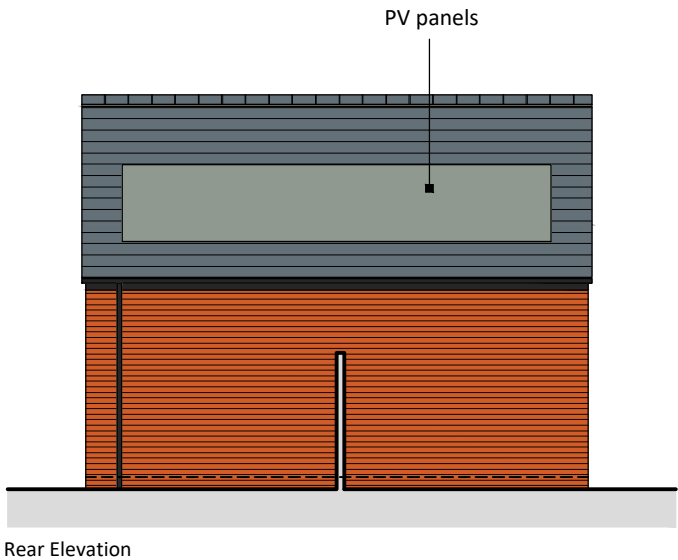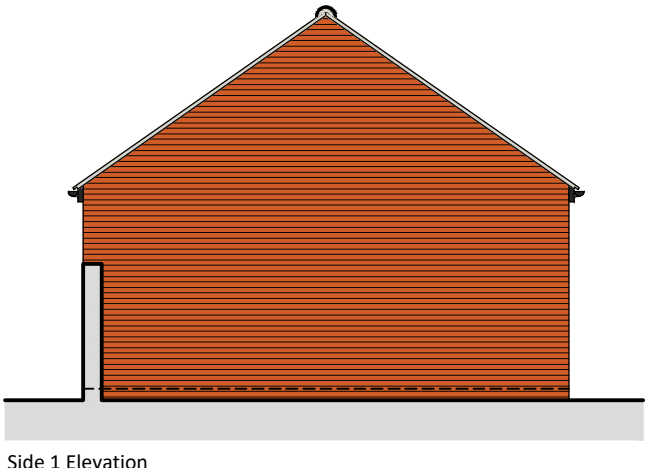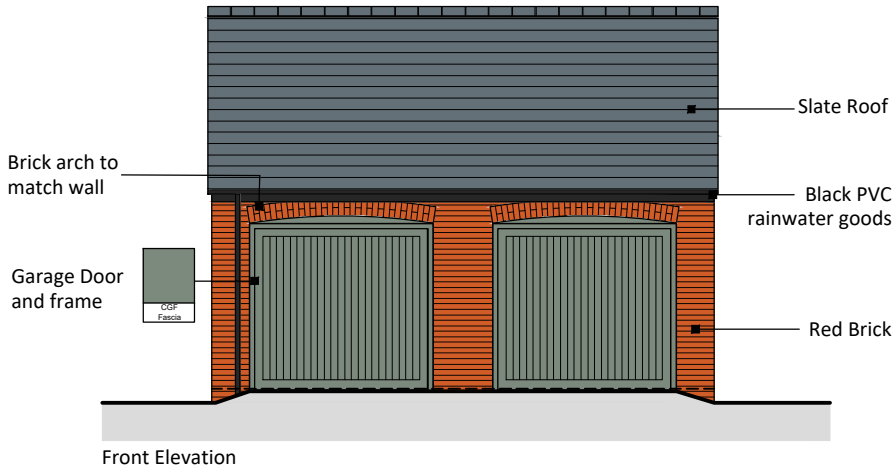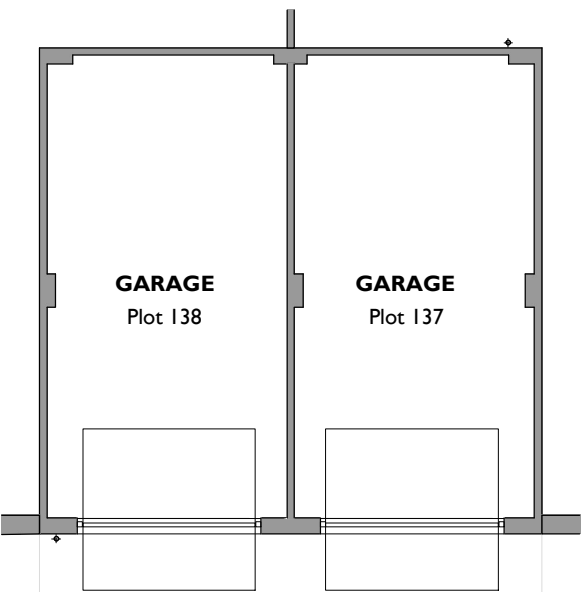

Welborne - Chesterfield
Drawing No. GP-017 - Plots 137-138 - Rev -
Scale 1:100 at A3 - November 2025