Note:
Do not Scale from this Drawing (except for planning approval).
All dimensions are in millimetres and to be checked on site.
All Dimensions relating to subcontractors or suppliers work must be checked and agreed between the main contractor and the sub-contractors and suppliers.

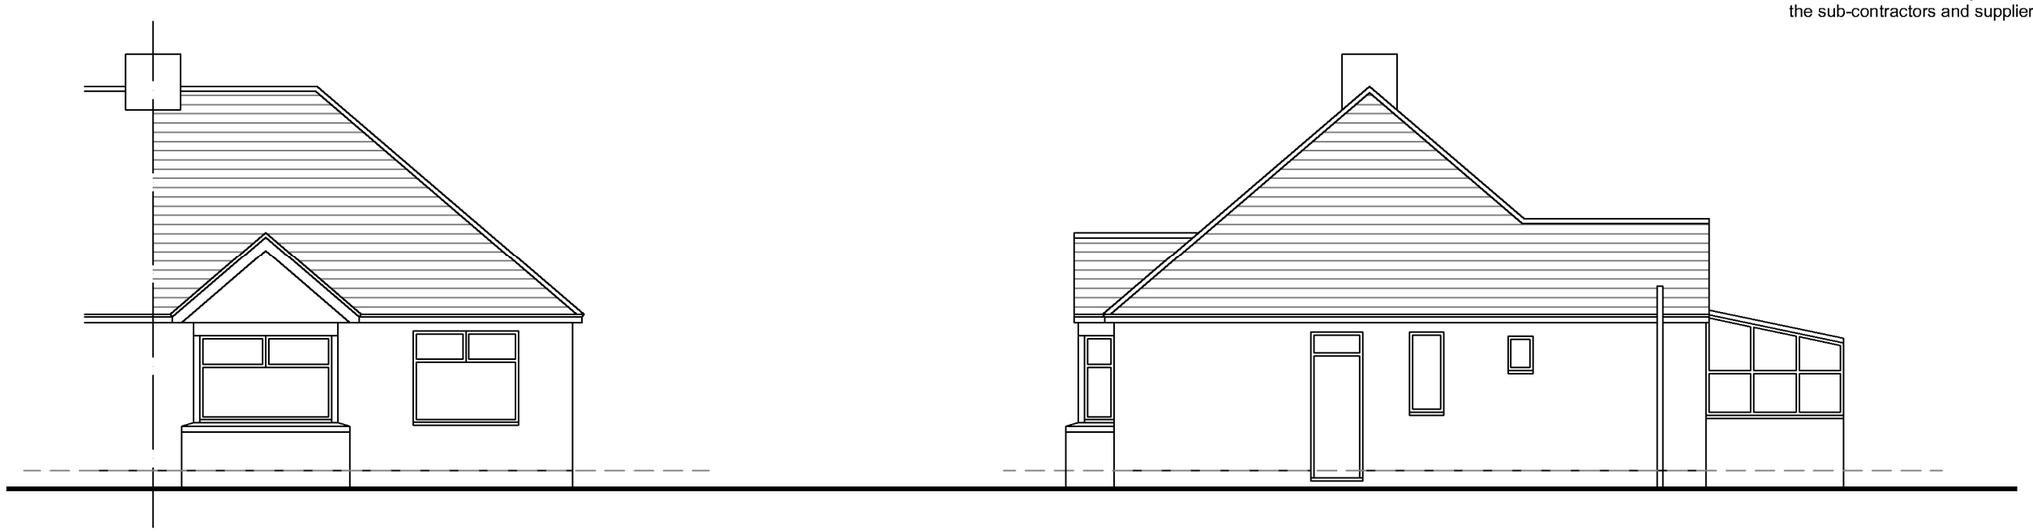

EXISTING WEST ELEVATION
SCALE 1:100

EXISTING SOUTH ELEVATION
SCALE 1:100

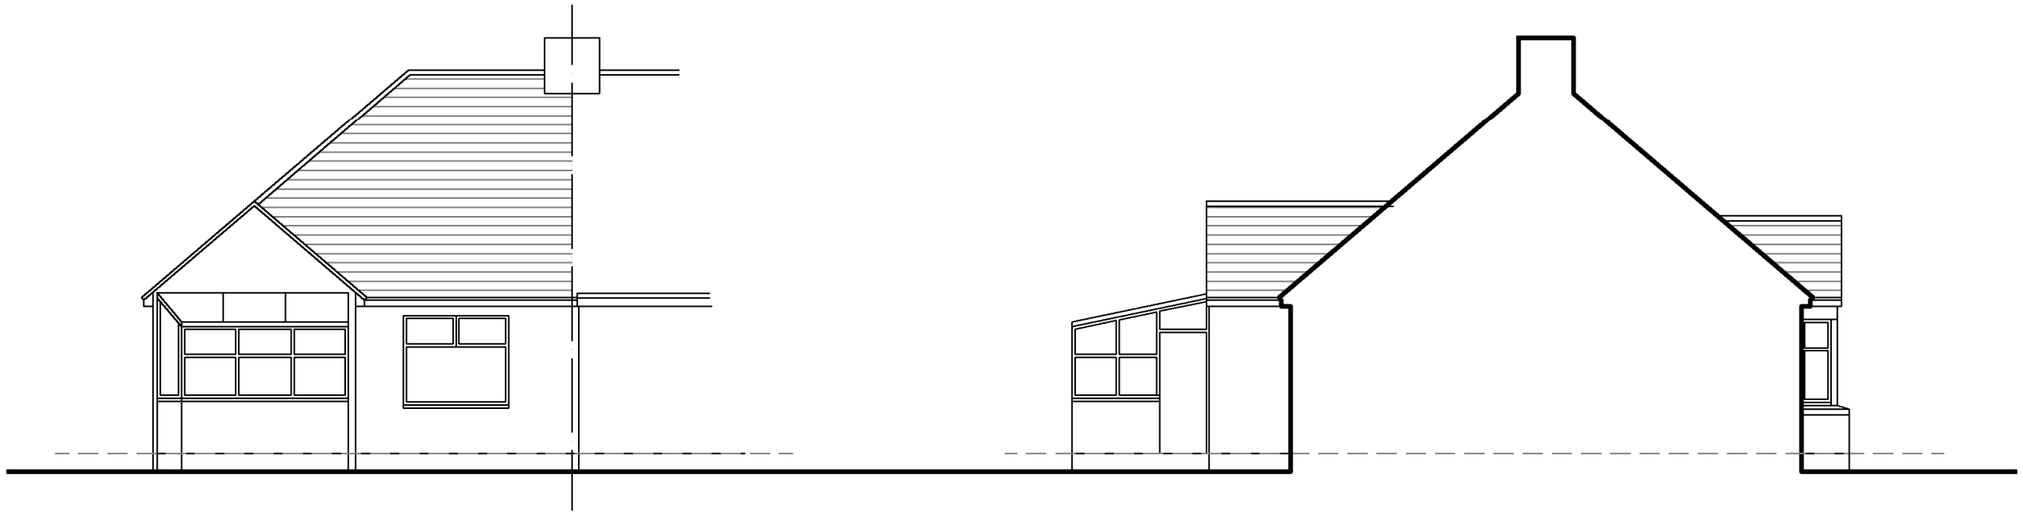

EXISTING EAST ELEVATION
SCALE 1:100

EXISTING NORTH ELEVATION
SCALE 1:100

SCALE BAR 1:100

0 5 10

DRAWING TITLE - MEASURED SURVEY - EXISTING ELEVATIONS	DATE - Sept '26		SCALE - 1:100 @ A3	
	DRN - gp	CHK - -	DRAWING REF - 26317 EX101	Rev -
CLIENT - Mr & Mrs Barton, 22 The Close, Portchester, Hants.				

grp architectural design
t. 07747 011252 e. gavin.page77@gmail.com