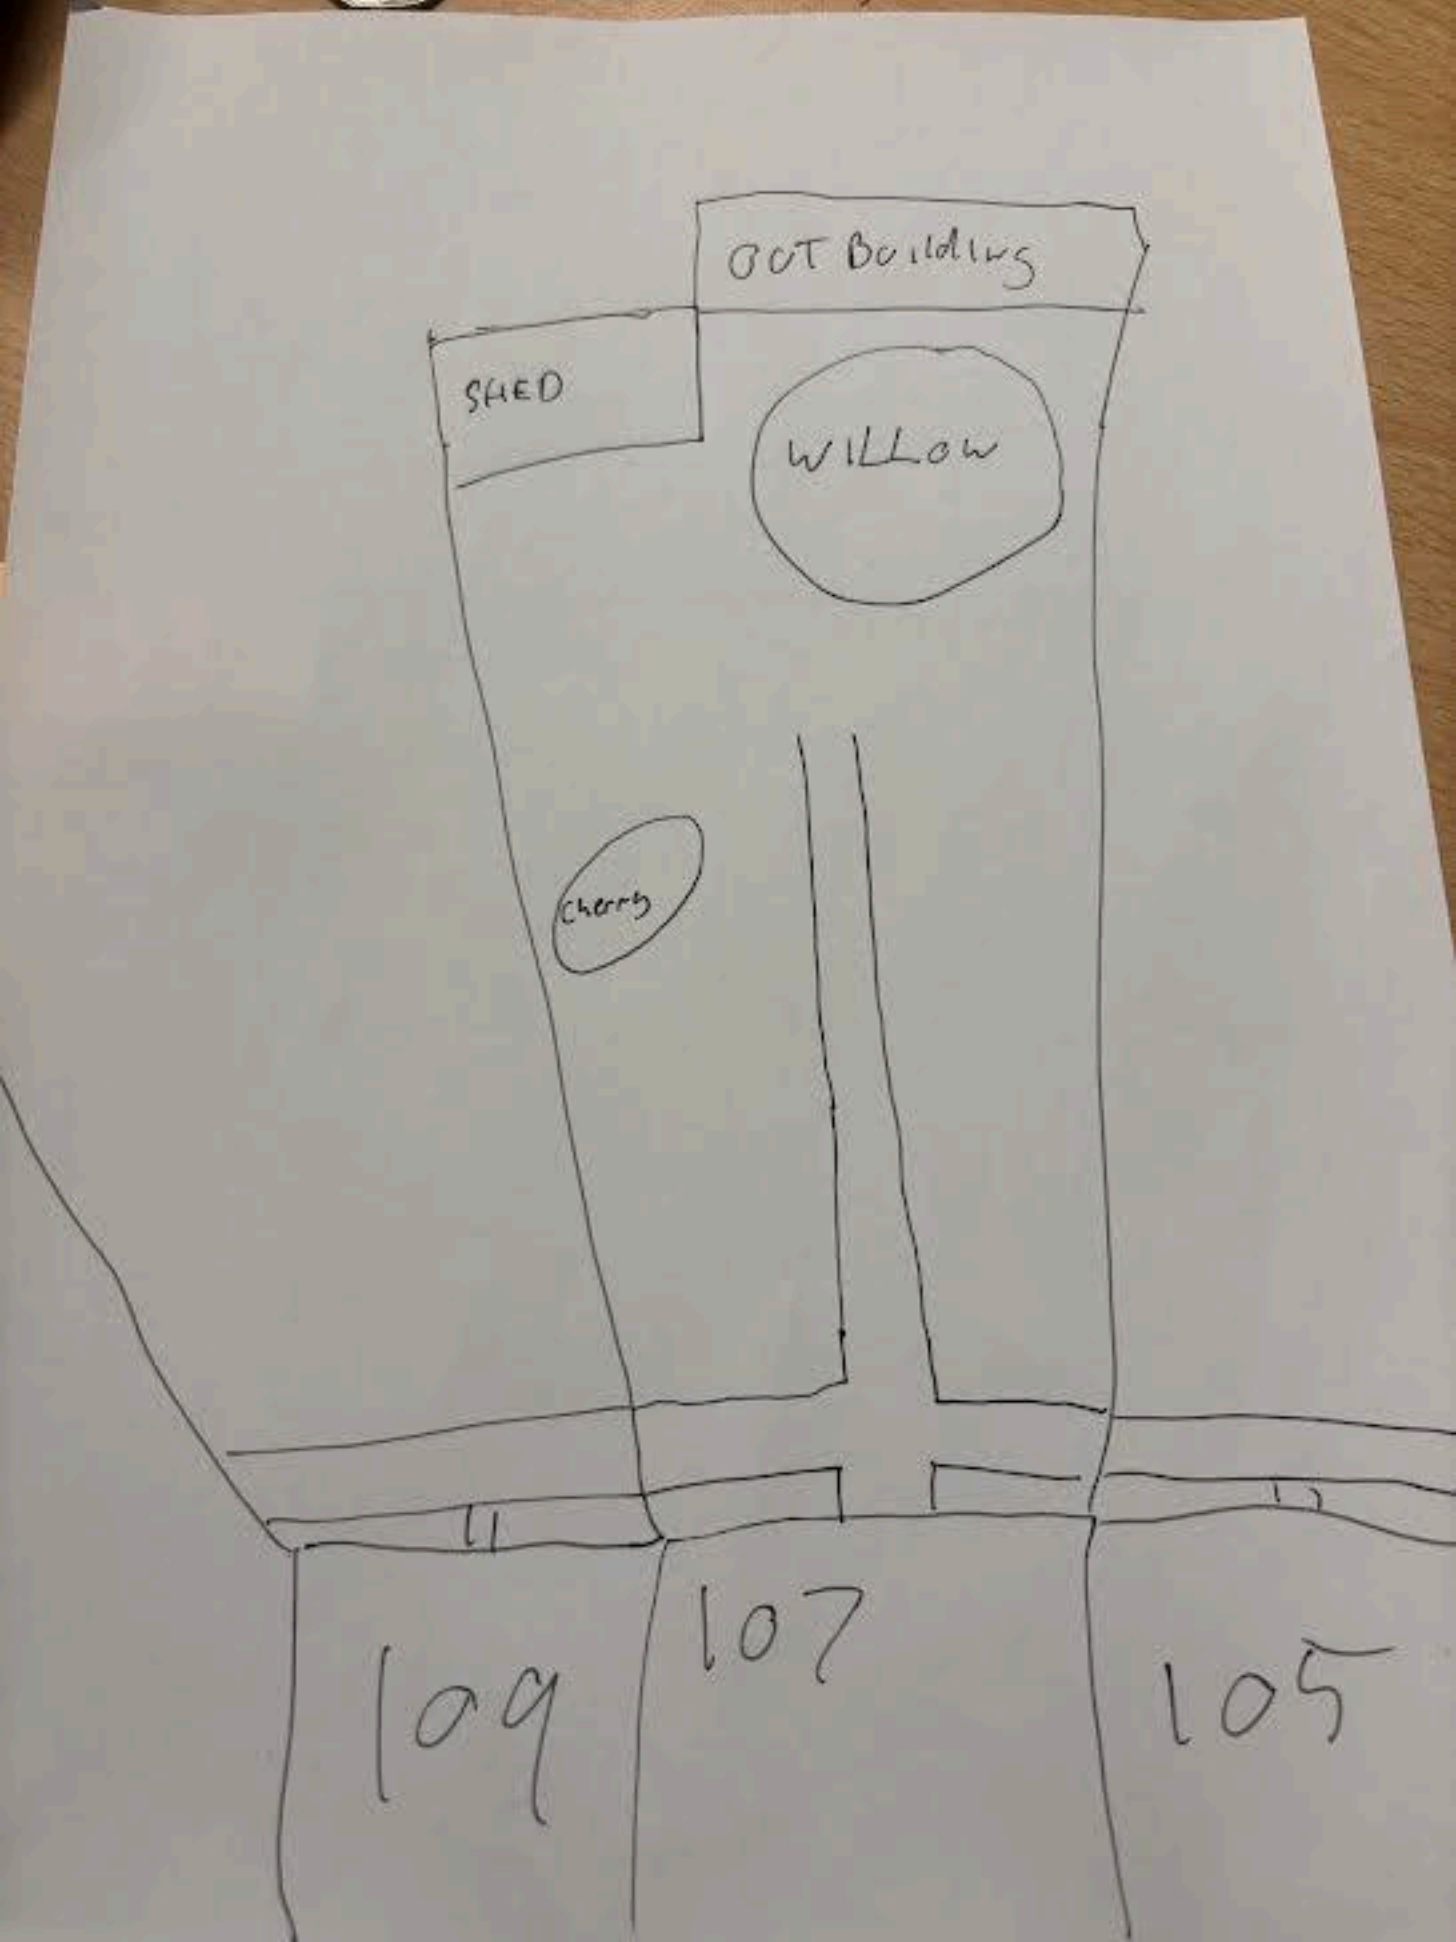
OUT Building
SHED
WILLOW
Cherry
109
107
105