PAUL C COCKCROFT-OLIVER
6, CUMBER ROAD,
LOCK'S HEATH,
SOUTHAMPTON,
HAMPSHIRE.
SO31 6EE.

Head of Development Management
Fareham Borough Council
Civic Offices
Civic Way
Fareham
PO16 7AZ

your ref : **P/13/0643/FP**
your contact : Richard Wright

FAREHAM BOROUGH COUNCIL
- 6 AUG 2013
PLANNING DEVELOPMENT CONTROL

Monday 5th August 2013.

Dear Sir

Application for planning permission – 8 Cumber Road, Lock's Heath. SO31 6EE

Thank you for your letter dated 24th July 2013, I have reviewed your web-site and have down loaded the relevant plans of the proposed extension to 8 Cumber Road.

I am the Owner / Occupier of 6 Cumber Road and am writing to raise objection / express concern as to the proposed extension of 8 Cumber Road.

One of the major considerations taken into account when I purchased 6 Cumber Road in 1985 was that the Living Room was dual aspect, with the result that that room has always had natural light and sunshine from both sides and thus is a light airy room – this was so much appreciated during my convalescence from bowel cancer.

There is a distance of 6 feet between the side walls of 6 Cumber Road and 8 Cumber Road which does allow for a divided and fenced side access, of about 3 feet wide, to each property.

As you will see from the attached 'section of ground floors showing relative positions' the proposed extension, even though being 6 feet away, will completely cover the side window of my living room, it appears to extend by some 18 inches beyond the westerly side of the Living Room window frame, and this will severely restrict the natural day light entering that side of my dual aspect Living Room and will also destroy the current naturally wooded view from that window.

The result of this proposed extension will detract from the reasoning behind my purchasing 6 Cumber Road and is also likely to have a detrimental effect on the re-sale value because the Living Room would no longer be dual aspect. For this reason I am writing to raise objection / express concern as to the proposed extension of 8 Cumber Road and would appreciate your advices accordingly.

Yours faithfully

[redacted]

Paul C Cockcroft-Oliver.

[redacted]

SECTION OF GROUND FLOORS SHOWING RELATIVE POSITIONS

8 CUMBER ROAD

6 CUMBER ROAD

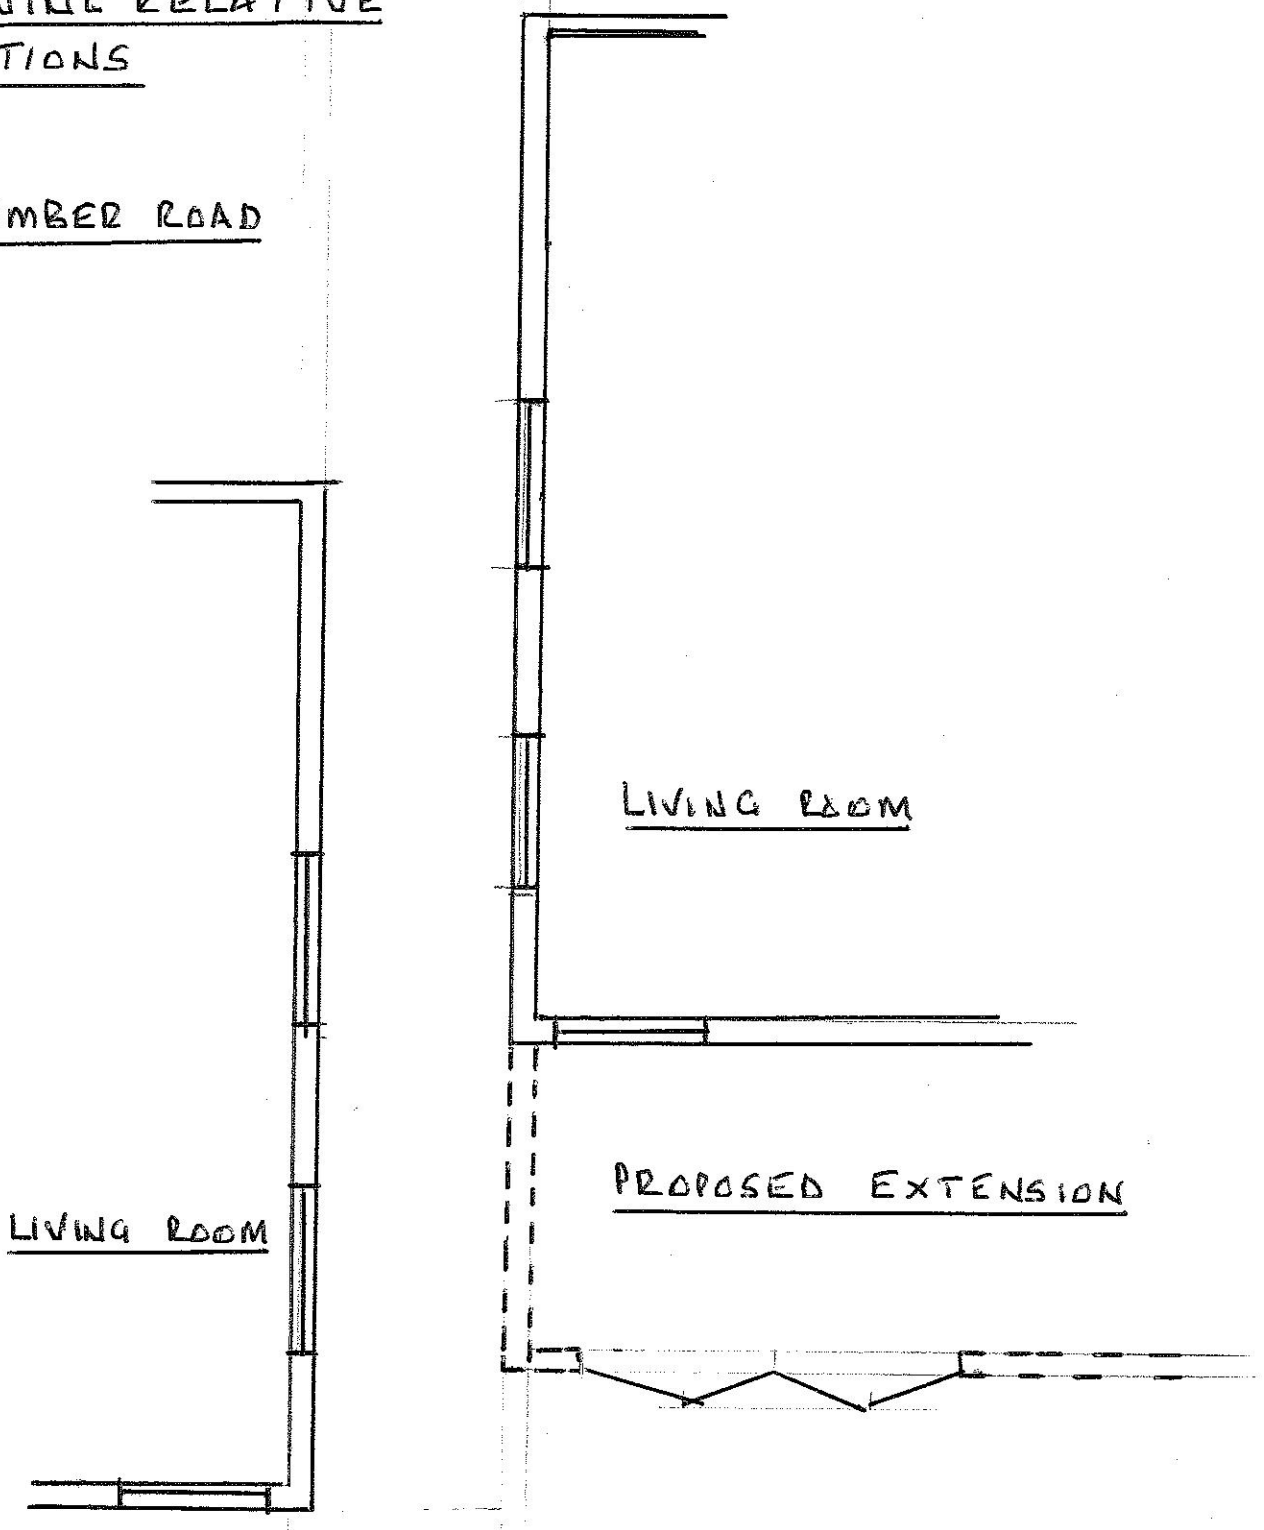

SCALE @ 1:50

N

0 1 2 3 4 5m

0.5m