
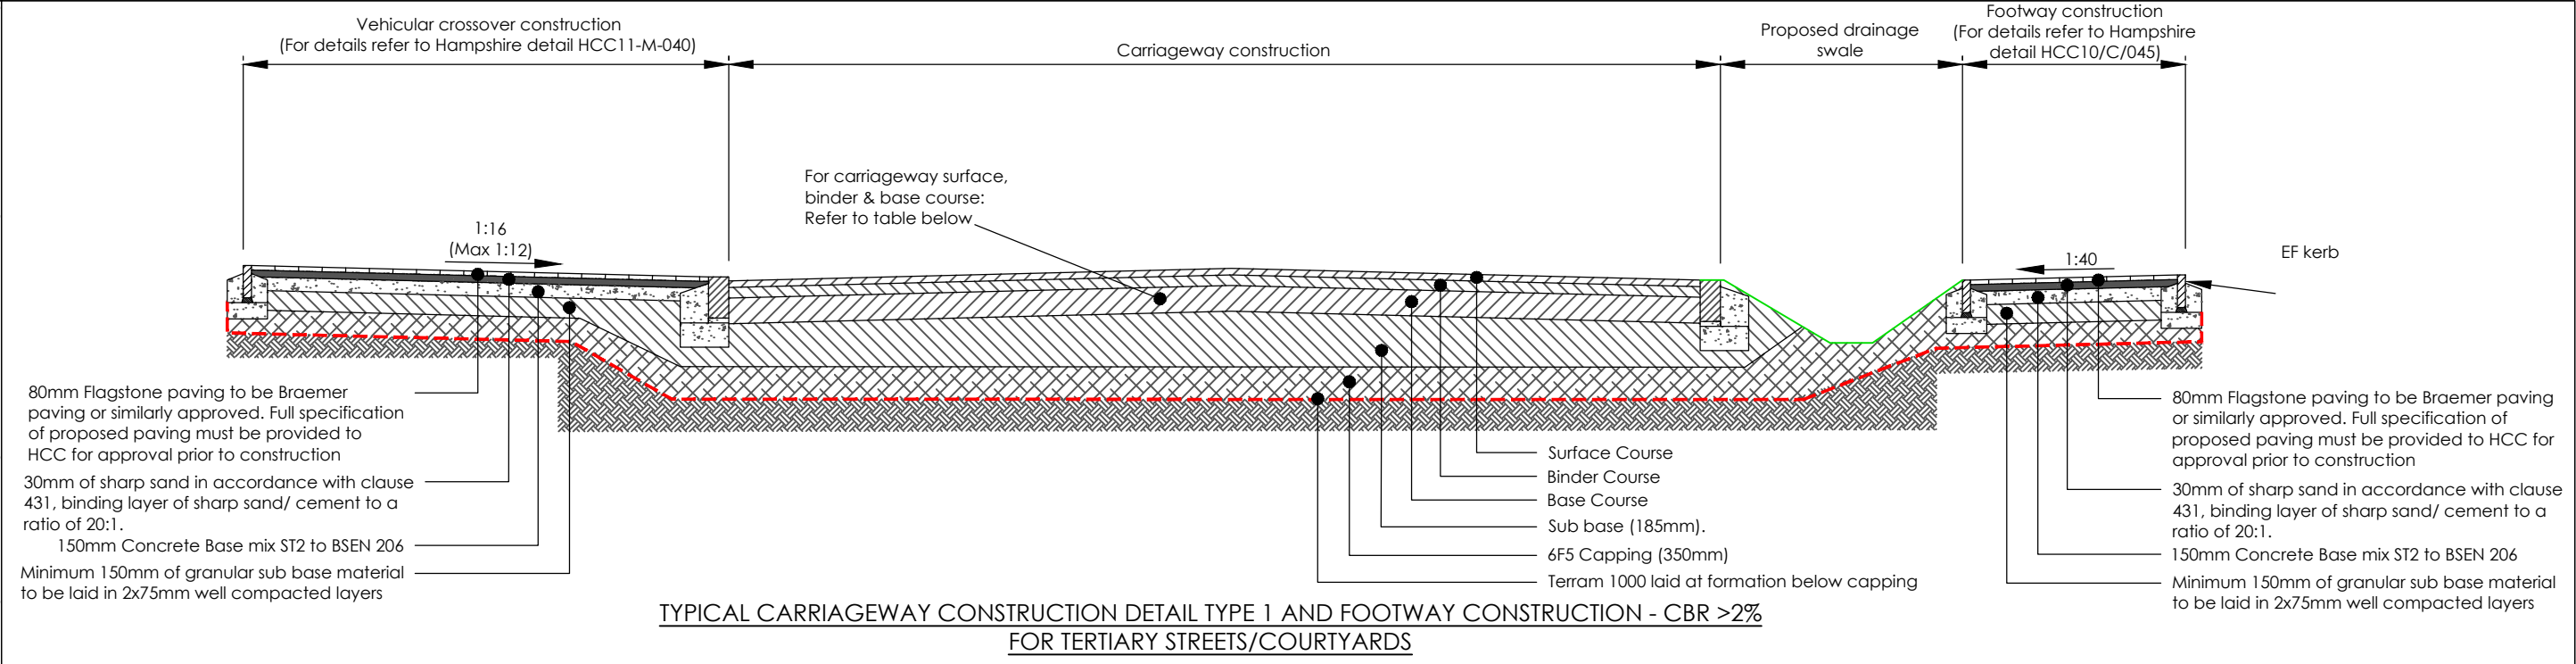


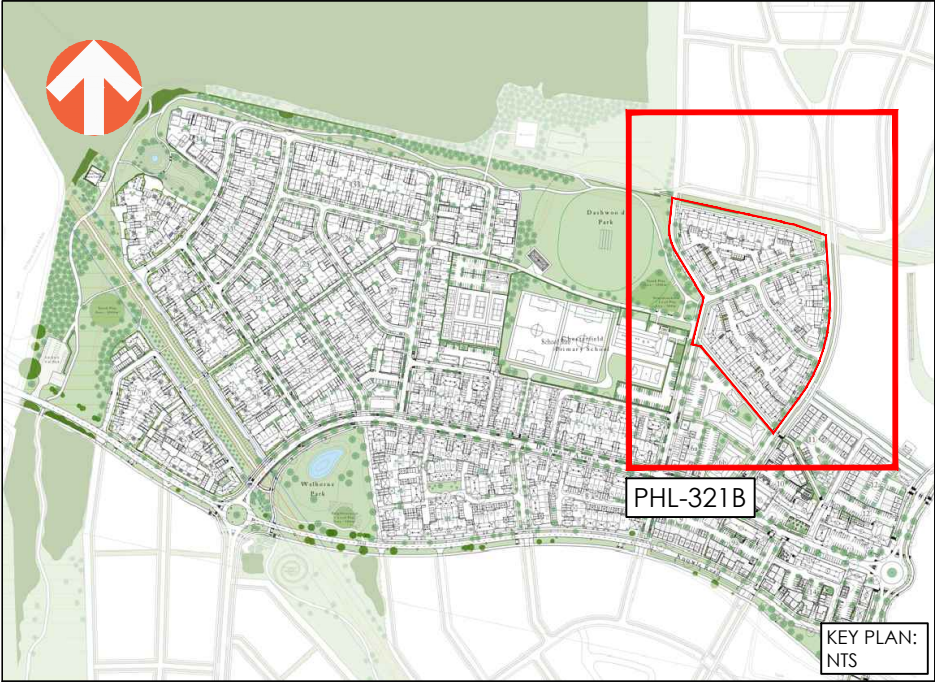

KEY:

- Phase 3B Site Boundary
- Highway Dimension
- Junction Radii
- Ballard
- ADOPTABLE SURFACE CONSTRUCTION:**
- Bituminous Carriageway Construction
- Bituminous Carriageway Ramp Construction
- PRIVATE SURFACE CONSTRUCTION**
- Braemar flag paved footway or similar to Welborne specification
- Proposed verge/planing
- Block paved vehicular crossover construction

NOTES:

- All works depicted are subject to detailed design and associated technical approval processes
- All infrastructure outside of the red line parcel boundary are to be designed by others
- Plan to be read in conjunction with 1429-02-PHL-3618

A		14.08.2026		INITIAL ISSUE		IL		JR		DCH	
REV		DATE		DESCRIPTION		BY		CHK		APD	
CLIENT:											
C.G.FRY & SON Buckland DEVELOPMENT LTD											
DRAWING STATUS: RESERVED MATTERS APPLICATION											

PROJECT: WELBORNE, FAREHAM		
TITLE: PHASE 3B - PRELIMINARY HIGHWAY SURFACING LAYOUT		
PROJECT No: 1429	DRAWING No: 02-PHL-321B	REV: A
SCALE @ A1: 0 1:500 25 metres		

AWP (Exeter) LLP, Ada House, Pynes Hill, Exeter, EX2 5TU
Tel: 01392 409007 Web: www.awpexeter.com