
© copyright

This drawing is the copyright of ABA architecture and interiors limited. Copyright is reserved by them and the drawing is issued on condition that it is not copied, reproduced, retained or disclosed to any unauthorised persons, either wholly or in part, without the written consent of ABA architecture and interiors limited. This drawing has been prepared for presentation purposes only. Consultants wishing to use the drawing for guidance must check all dimensions on site prior to finalising their element of work to be undertaken.


NOTE: Full survey not carried out - drawings and details produced from information provided by others and all are responsible for checking dimensions etc.

REV:	DATE:	BY:	COMMENT:
-	-	-	-

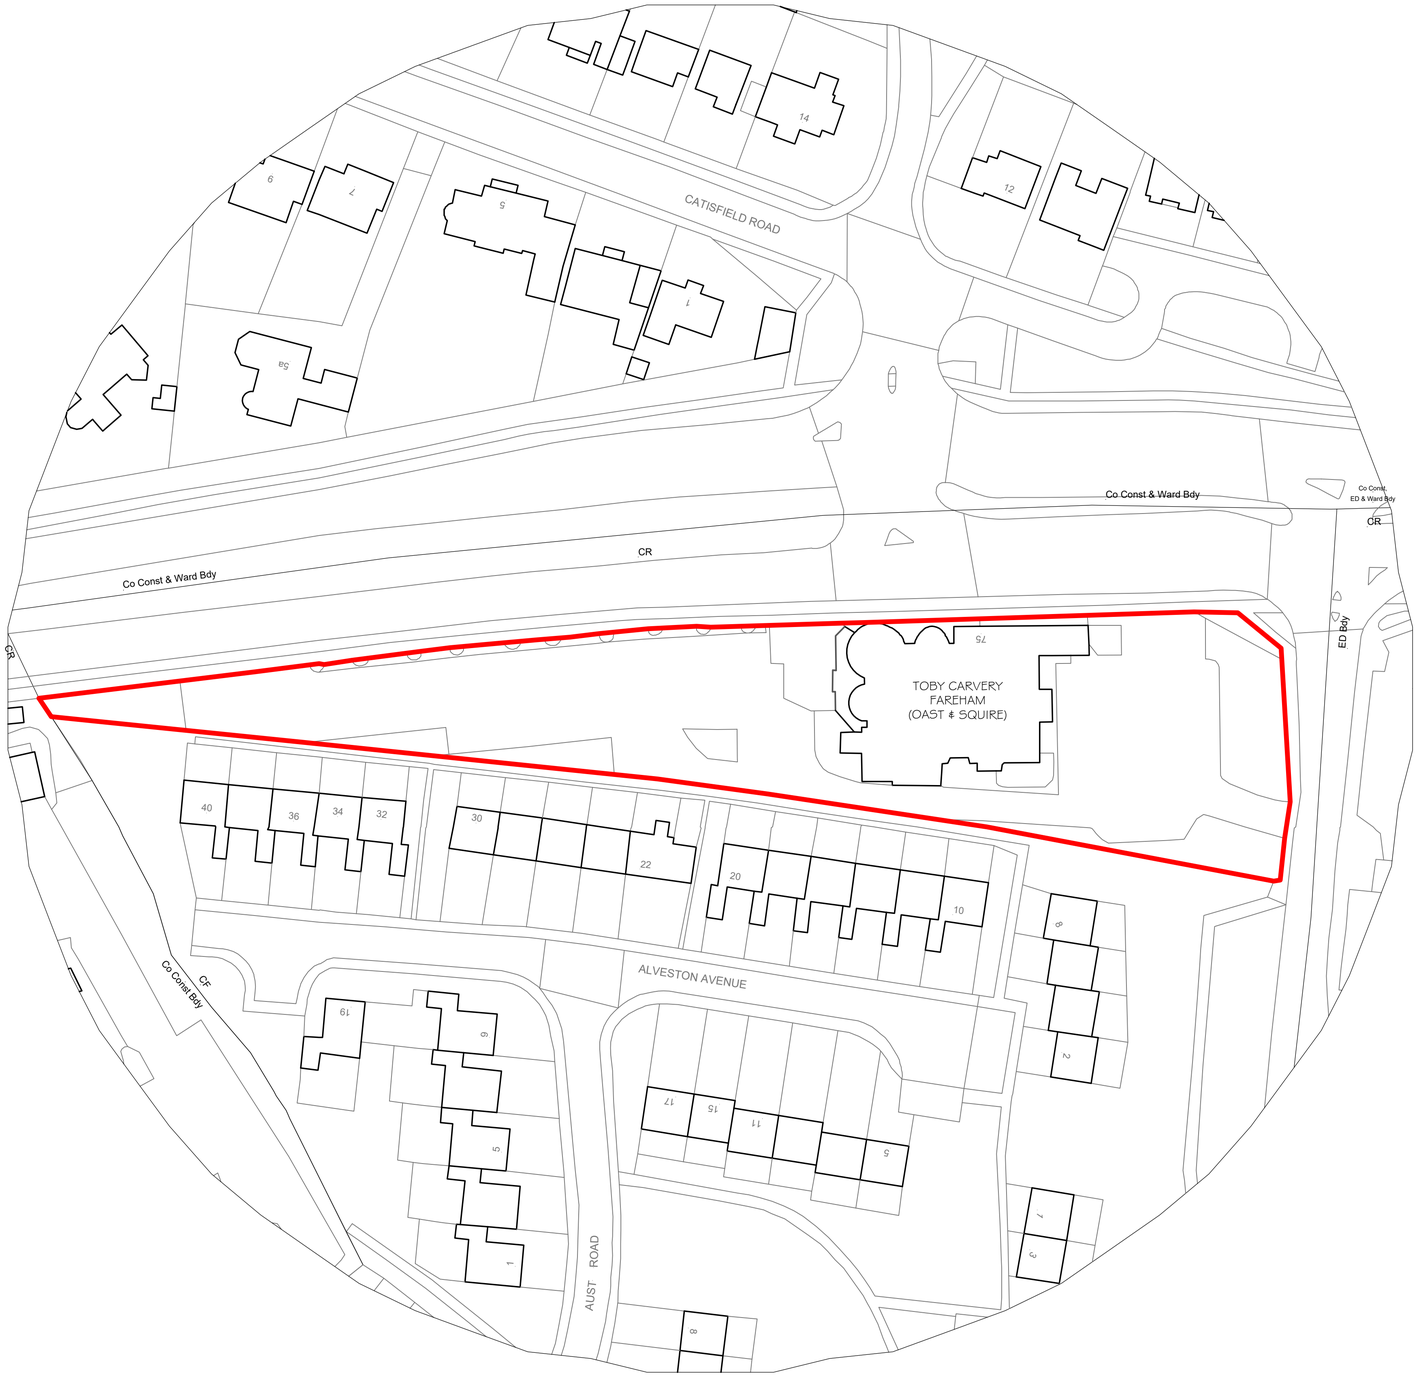

SITE BLOCK PLAN
SCALE 1:500

Scale 1:500 10 20 30 40 50

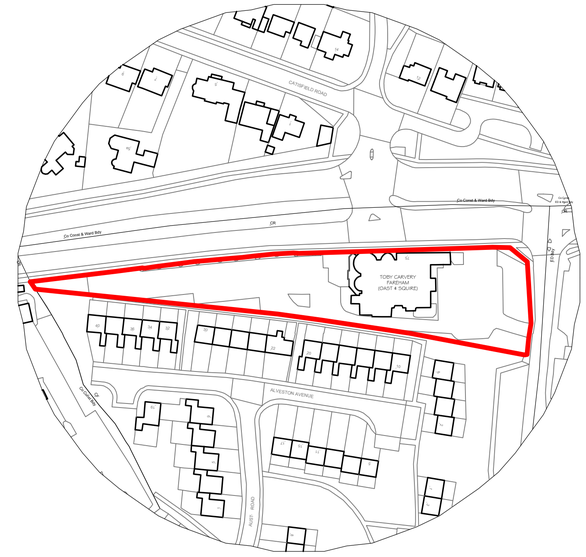

SITE OS PLAN
SCALE 1:1250

Scale 1:1250 20 40 60 80 100

N

aba
architecture and interiors
globe works, kelham island, sheffield, s6 3ae 0114 201 5023
www.abaarchitecture.co.uk

CLIENT: PROJECT KIWI

PROJECT: OAST & SQUIRE
PEAK LANE,
THE AVENUE,
FAREHAM,
PO14 1RJ

TITLE: SITE LOCATION PLAN

INITIALS: AK DATE: APR 26 SCALE: 1:500 (A1)

NUMBER: 2729-200 REV: - STATUS: PLANNING