





CG FRY & SON
B U I L D E R S

DEVELOPMENT ~ PARTNERSHIP HOUSING ~ CONTRACTING
C G Fry & Son Ltd. Litton Cheney Dorchester Dorset DT2 9AS
Tel: 01308 482000 Fax: 01308 482249 Email: eugene@cgfry.co.uk www.cgfry.co.uk


WELBORNE

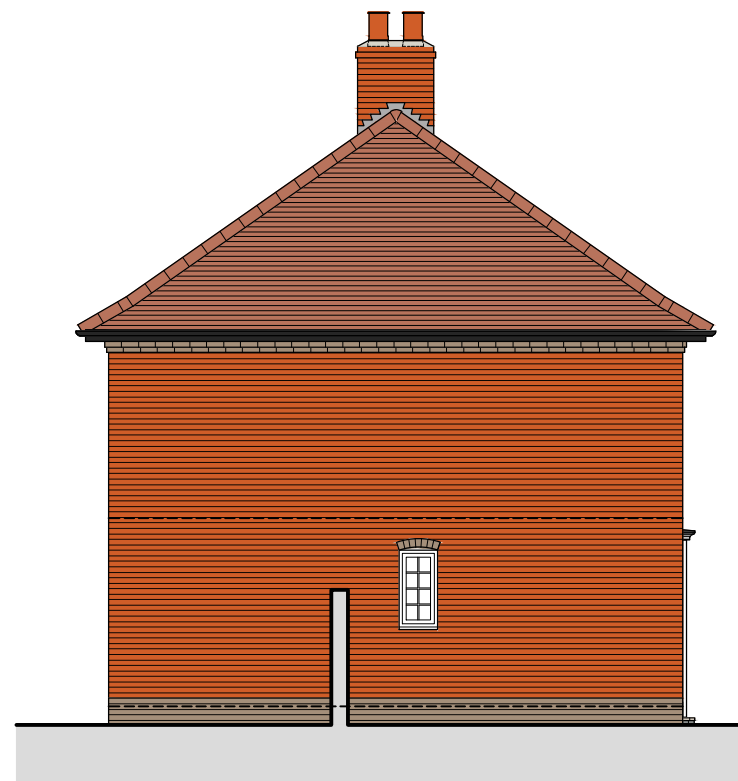


Side 2 Elevation

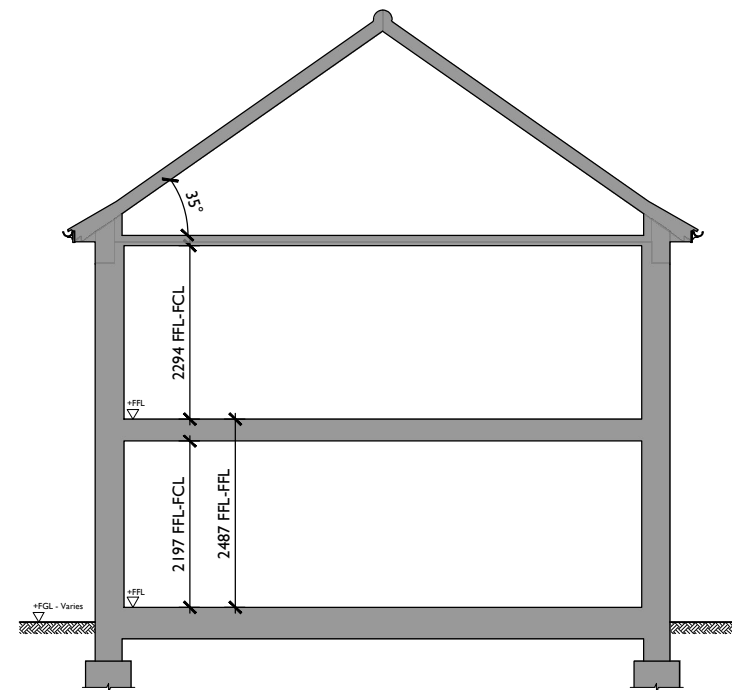

Section S2.2 - Plot
176-178
Truss Type D-35°

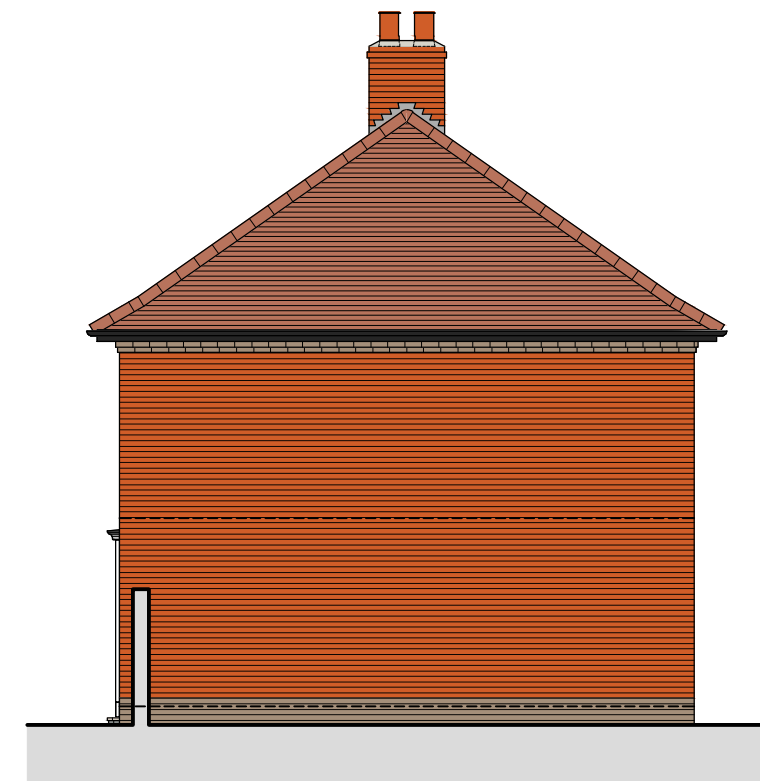

Side 1 Elevation

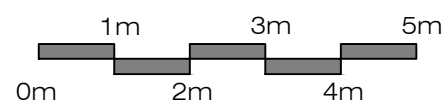

Welborne - Chesterfield

Drawing No. 176-178-P-005- Side Elevations and Section - Rev -
Scale 1:100 at A3 - November 2025