GENERAL NOTES:

1. This drawing is the copyright of Rheal Architecture Ltd and may not be copied, altered or reproduced in any form or passed on to a third party without written consent. If in doubt ASK.
2. The drawing reflects current standards and legislation agreed for this project at the time of original issue.



West Elevation (front)

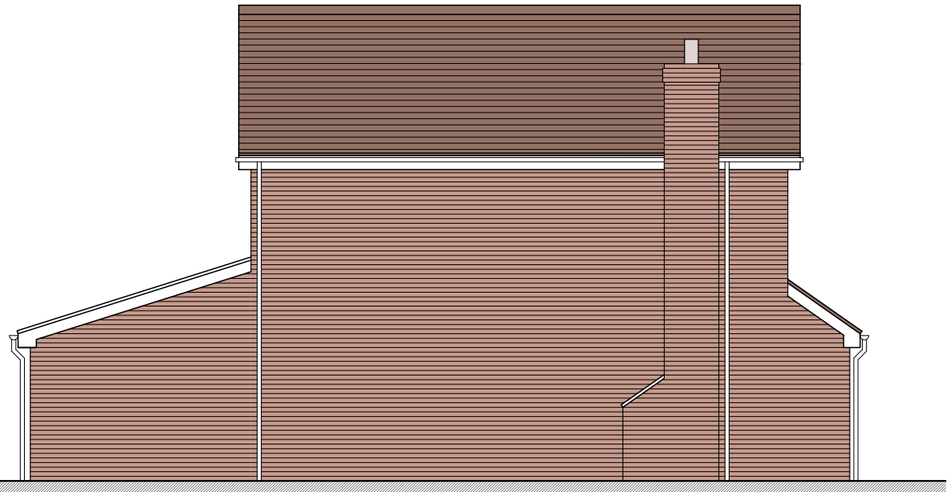

North Elevation (side)



East Elevation (rear)

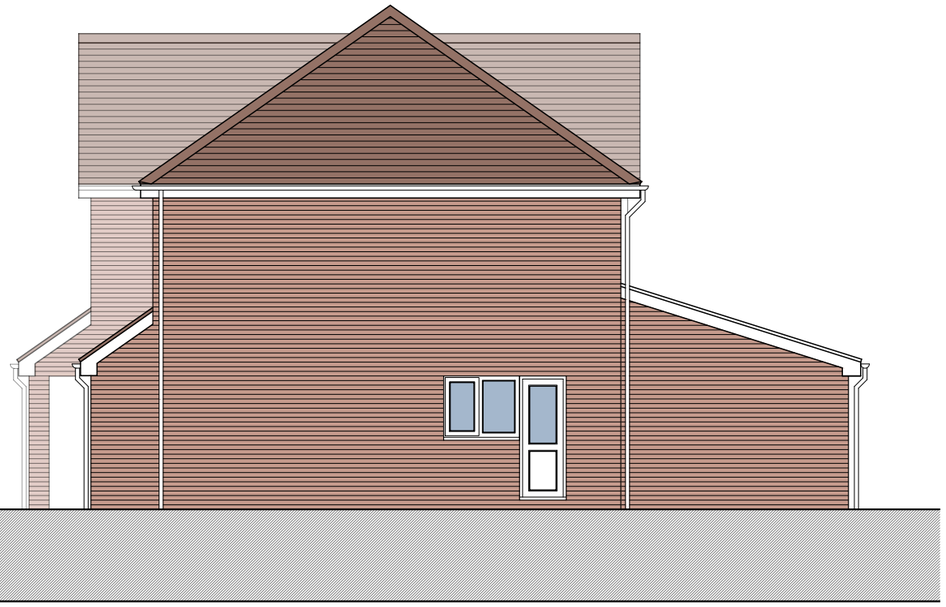

South Elevation (side)

Rheal Architecture

PROJECT
5 Monterey Drive
Locks Heath
SO31 6NW

DRAWING TITLE
EXISTING ELEVATIONS

PROJECT NO. | DRAWING NO.
026 PD321A

0 1 2 5 10

SCALE 1:100 @ A3

REVISION
A - 17.11.2026 - First Issue