FAREHAM BOROUGH COUNCIL
Development Management

Received: 22-JUL-2013
Reference: P/13/0643/FP

Decision:APPROVE
Decided: 12-SEP-2013

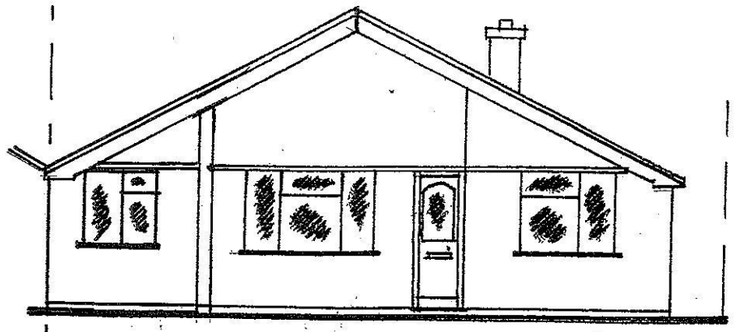

·FRONT·

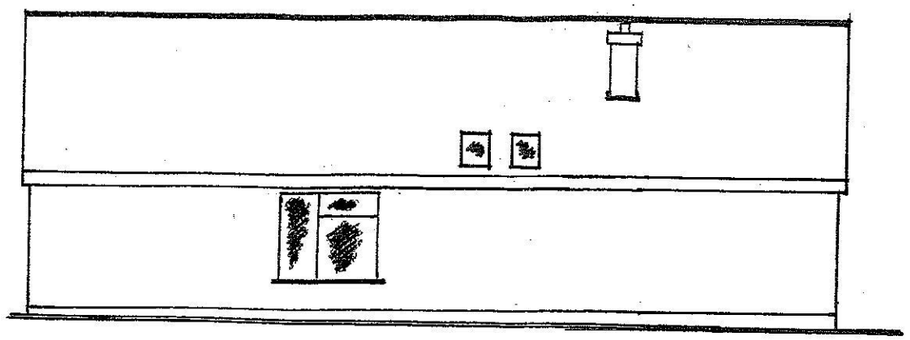

·SIDE·

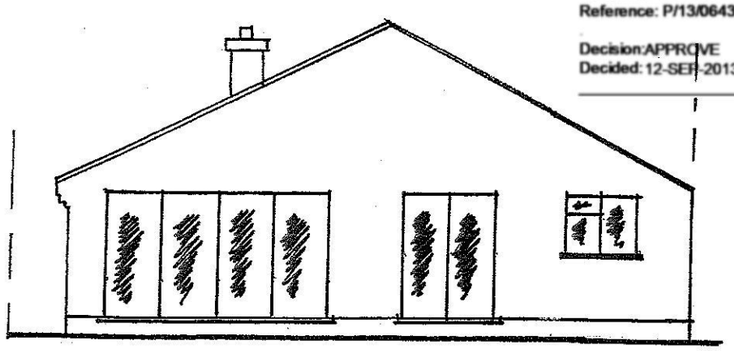

·REAR·

·ELEVATIONS AT 1:100·

0 1 2 3 4 5 6 7 8m.
0·5

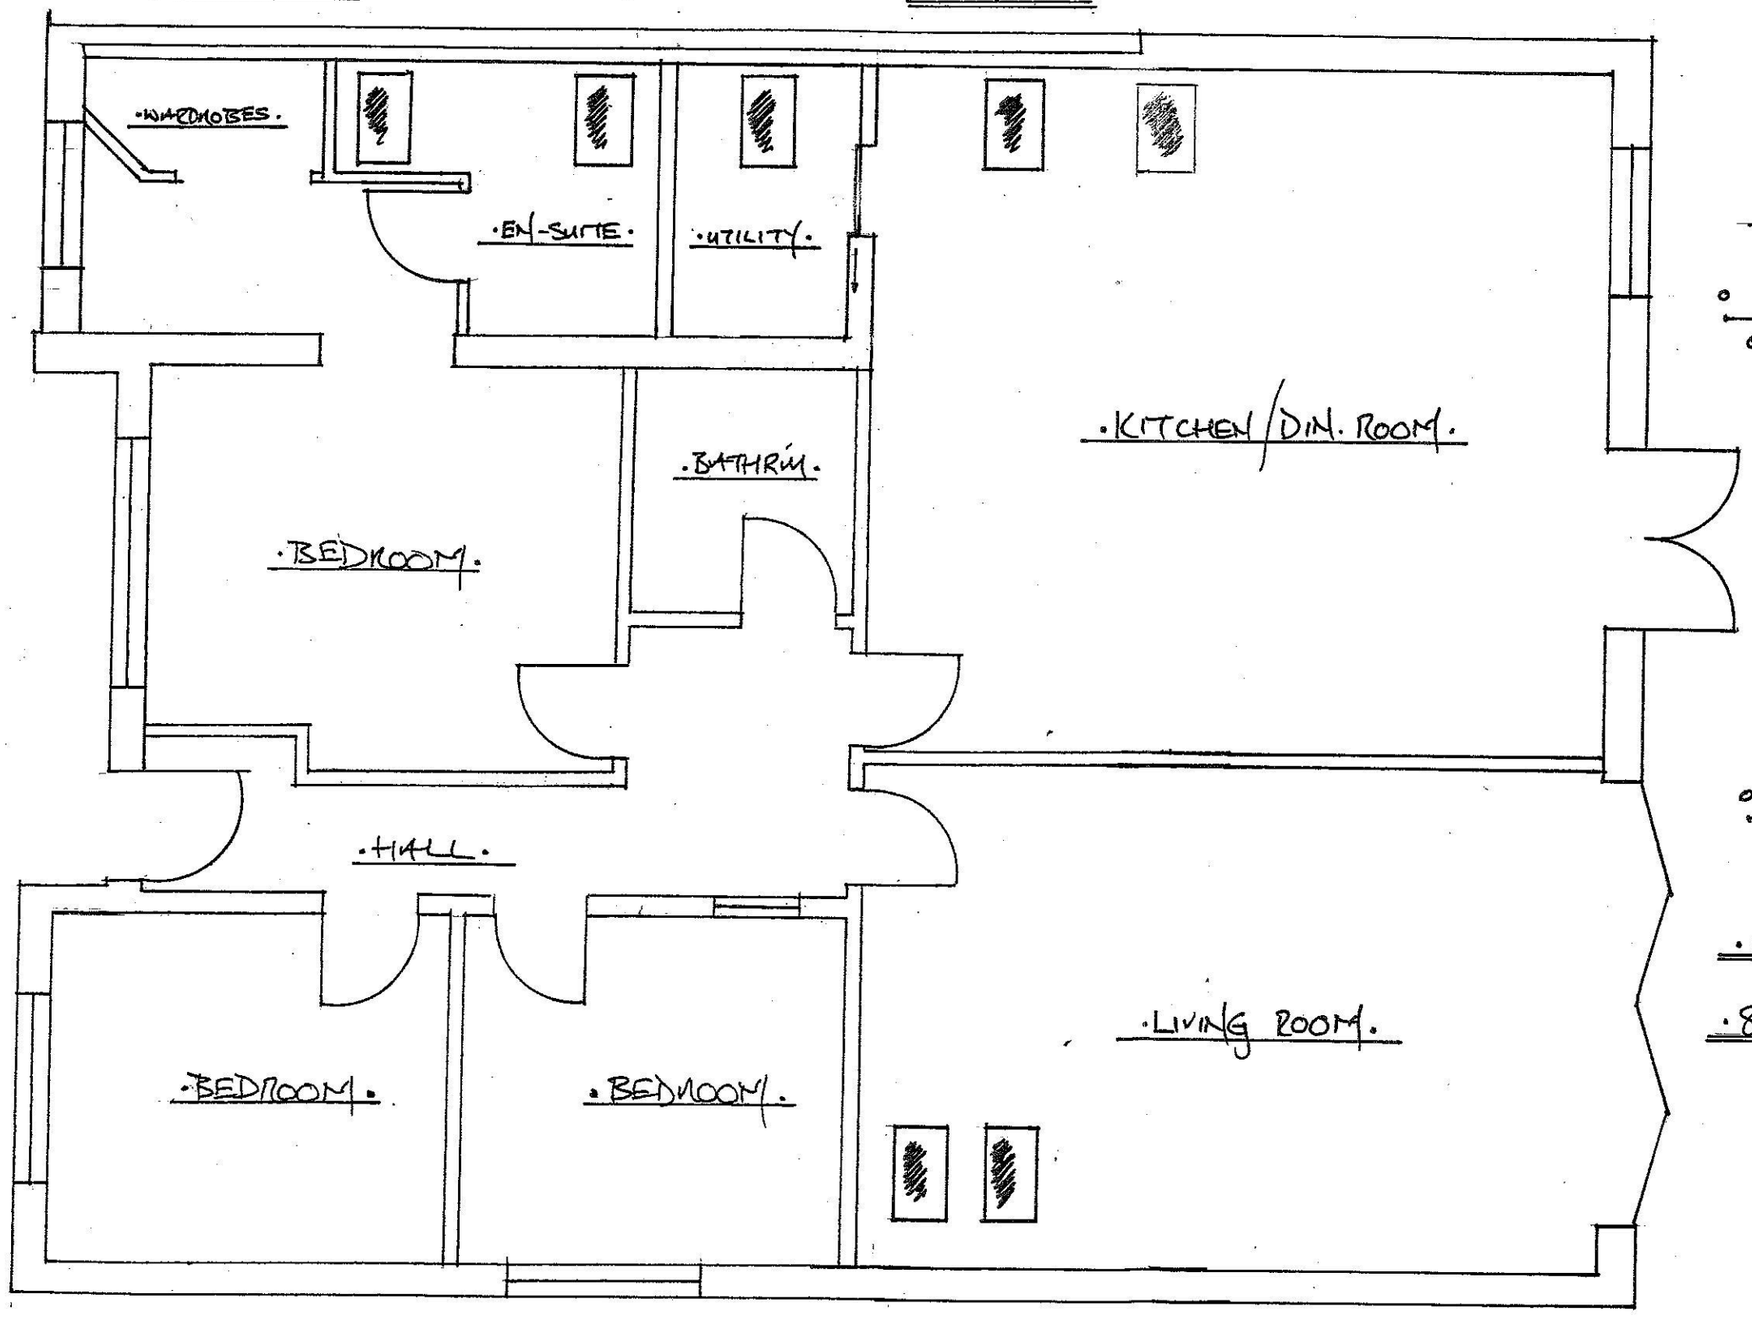

·GROUND FLOOR PLAN AT 1:50·

0 1 2 3 4m
0·5

·As PROPOSED·

·8, CUMBER RD, LOCKS HEATH·