PLANNING DRAWING - EXISTING SIGNAGE



COPYRIGHT:
THE ATTACHED DESIGNS AND ILLUSTRATIONS ARE INTENDED SOLELY FOR, AND SHOULD ONLY BE USED BY, THOSE TO WHOM THIS DESIGN SPECIFICATION IS ADDRESSED

THE CONTENTS ARE STRICTLY PRIVATE AND CONFIDENTIAL
ANY FORM OF REPRODUCTION, DISSEMINATION, COPYING, DISCLOSURE, MODIFICATION OR DISTRIBUTION IS STRICTLY PROHIBITED WITHOUT THE PRIOR WRITTEN CONSENT OF ASHLEIGH SIGNS LTD (COMPANY NO: 13250080)

REGISTERED ADDRESS:
ASHLEIGH HOUSE, BECKBRIDGE ROAD, NORMANTON INDUSTRIAL ESTATE, NORMANTON, WF6 1TE

TOBY CARVERY
FAREHAM
PEAK LANE
THE AVENUE
FAREHAM, PO14 1RJ

205073 (REV C)
16/09/26 - SRL

PLANNING DRAWING - EXISTING SIGNAGE



Mitchells & Butlers

ashleigh®

COPYRIGHT:
THE ATTACHED DESIGNS AND ILLUSTRATIONS ARE INTENDED SOLELY FOR, AND SHOULD ONLY BE USED BY, THOSE TO WHOM THIS DESIGN SPECIFICATION IS ADDRESSED

THE CONTENTS ARE STRICTLY PRIVATE AND CONFIDENTIAL
ANY FORM OF REPRODUCTION, DISSEMINATION, COPYING, DISCLOSURE, MODIFICATION OR DISTRIBUTION IS STRICTLY PROHIBITED WITHOUT THE PRIOR WRITTEN CONSENT OF ASHLEIGH SIGNS LTD. (COMPANY NO. 13230080)

REGISTERED ADDRESS:
ASHLEIGH HOUSE, BECKBRIDGE ROAD, NORMANTON INDUSTRIAL ESTATE, NORMANTON, WF6 1TE

TOBY CARVERY
FAREHAM
PEAK LANE
THE AVENUE
FAREHAM, PO14 1RJ

205073 (REV C)
16/09/26 - SRL

PLANNING DRAWING - EXISTING SIGNAGE



Mitchells & Butlers

ashleigh®

COPYRIGHT:
THE ATTACHED DESIGNS AND ILLUSTRATIONS ARE INTENDED SOLELY FOR AND SHOULD ONLY BE USED BY, THOSE TO WHOM THIS DESIGN SPECIFICATION IS ADDRESSED

THE CONTENTS ARE STRICTLY PRIVATE AND CONFIDENTIAL
ANY FORM OF REPRODUCTION, DISSEMINATION, COPYING, DISCLOSURE, MODIFICATION OR DISTRIBUTION IS STRICTLY PROHIBITED WITHOUT THE PRIOR WRITTEN CONSENT OF ASHLEIGH SIGNS LTD (COMPANY NO: 1325080)

REGISTERED ADDRESS:
ASHLEIGH HOUSE, BECKBRIDGE ROAD, NORMANTON INDUSTRIAL ESTATE, NORMANTON, WF6 1TE

TOBY CARVERY
FAREHAM
PEAK LANE
THE AVENUE
FAREHAM, PO14 1RJ

205073 (REV C)
16/09/26 - SRL

PLANNING DRAWING - EXISTING SIGNAGE







Mitchells & Butlers

ashleigh®

COPYRIGHT:
THE ATTACHED DESIGNS AND ILLUSTRATIONS ARE INTENDED SOLELY FOR, AND SHOULD ONLY BE USED BY, THOSE TO WHOM THIS DESIGN SPECIFICATION IS ADDRESSED.

THE CONTENTS ARE STRICTLY PRIVATE AND CONFIDENTIAL
ANY FORM OF REPRODUCTION, DISSEMINATION, COPYING, DISCLOSURE, MODIFICATION OR DISTRIBUTION IS STRICTLY PROHIBITED WITHOUT THE PRIOR WRITTEN CONSENT OF ASHLEIGH SIGNS LTD (COMPANY NO. 1525080).

REGISTERED ADDRESS:
ASHLEIGH HOUSE, BECKBRIDGE ROAD, NORMANTON INDUSTRIAL ESTATE, NORMANTON, WF6 1TE

TOBY CARVERY
FAREHAM
PEAK LANE
THE AVENUE
FAREHAM, PO14 1RJ

205073 (REV C)
16/09/26 - SRL

PLANNING DRAWING - PROPOSED SIGNAGE



Mitchells & Butlers

ashleigh®

COPYRIGHT:
THE ATTACHED DESIGNS AND ILLUSTRATIONS ARE INTENDED SOLELY FOR, AND SHOULD ONLY BE USED BY, THOSE TO WHOM THIS DESIGN SPECIFICATION IS ADDRESSED

THE CONTENTS ARE STRICTLY PRIVATE AND CONFIDENTIAL
ANY FORM OF REPRODUCTION, DISSEMINATION, COPYING, DISCLOSURE, MODIFICATION OR DISTRIBUTION IS STRICTLY PROHIBITED WITHOUT THE PRIOR WRITTEN CONSENT OF ASHLEIGH SIGNS LTD (COMPANY NO: 1525080)

REGISTERED ADDRESS:
ASHLEIGH HOUSE, BECKBRIDGE ROAD, NORMANTON INDUSTRIAL ESTATE, NORMANTON, WF6 1TE

PLANNING DRAWING - PROPOSED SIGNAGE



Mitchells & Butlers

ashleigh®

COPYRIGHT:
THE ATTACHED DESIGNS AND ILLUSTRATIONS ARE INTENDED SOLELY FOR, AND SHOULD ONLY BE USED BY, THOSE TO WHOM THIS DESIGN SPECIFICATION IS ADDRESSED
THE CONTENTS ARE STRICTLY PRIVATE AND CONFIDENTIAL
ANY FORM OF REPRODUCTION, DISSEMINATION, COPYING, DISCLOSURE, MODIFICATION OR DISTRIBUTION IS STRICTLY PROHIBITED WITHOUT THE PRIOR WRITTEN CONSENT OF ASHLEIGH SIGNS LTD (COMPANY NO: 13250580)
REGISTERED ADDRESS:
ASHLEIGH HOUSE, BECKBRIDGE ROAD, NORMANTON INDUSTRIAL ESTATE, NORMANTON, WF6 1TE

TOBY CARVERY
FAREHAM
PEAK LANE
THE AVENUE
FAREHAM, PO14 1RJ

205073 (REV C)
16/09/26 - SRL

PLANNING DRAWING - PROPOSED SIGNAGE



Mitchells & Butlers

ashleigh®

COPYRIGHT:
THE ATTACHED DESIGNS AND ILLUSTRATIONS ARE INTENDED SOLELY FOR, AND SHOULD ONLY BE USED BY, THOSE TO WHOM THIS DESIGN SPECIFICATION IS ADDRESSED

THE CONTENTS ARE STRICTLY PRIVATE AND CONFIDENTIAL
ANY FORM OF REPRODUCTION, DISSEMINATION, COPYING, DISCLOSURE, MODIFICATION OR DISTRIBUTION IS STRICTLY PROHIBITED WITHOUT THE PRIOR WRITTEN CONSENT OF ASHLEIGH SIGNS LTD (COMPANY NO: 13250180)

REGISTERED ADDRESS:
ASHLEIGH HOUSE, BECKBRIDGE ROAD, NORMANTON INDUSTRIAL ESTATE, NORMANTON, WF6 1TE

TOBY CARVERY
FAREHAM
PEAK LANE
THE AVENUE
FAREHAM, PO14 1RJ

205073 (REV C)
16/09/26 - SRL

PLANNING DRAWING - PROPOSED SIGNAGE

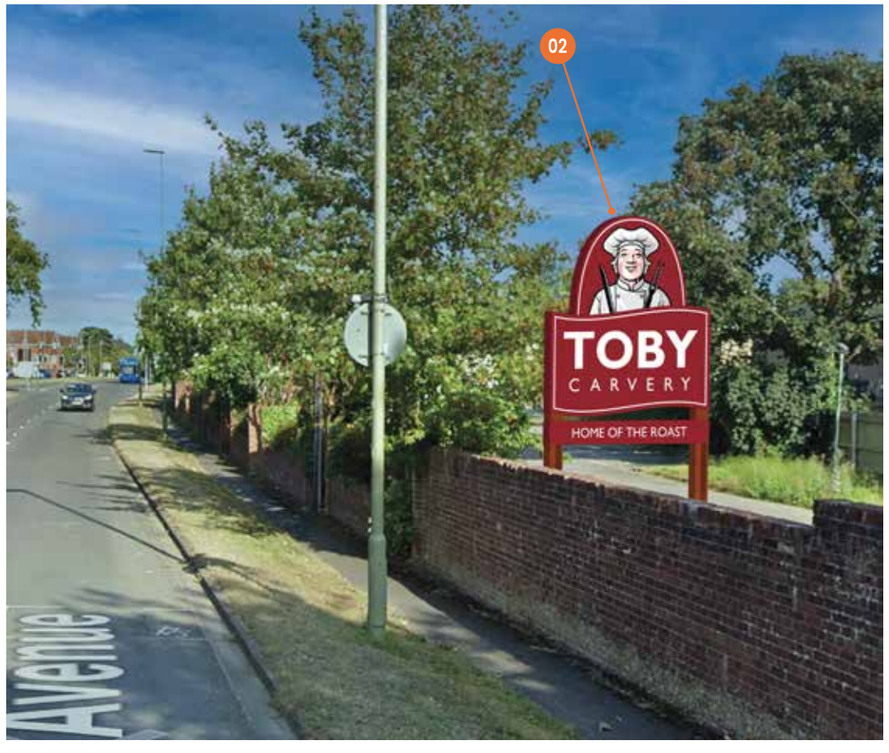





COPYRIGHT:
THE ATTACHED DESIGNS AND ILLUSTRATIONS ARE INTENDED SOLELY FOR, AND SHOULD ONLY BE USED BY, THOSE TO WHOM THIS DESIGN SPECIFICATION IS ADDRESSED

THE CONTENTS ARE STRICTLY PRIVATE AND CONFIDENTIAL
ANY FORM OF REPRODUCTION, DISSEMINATION, COPYING, DISCLOSURE, MODIFICATION OR DISTRIBUTION IS STRICTLY PROHIBITED WITHOUT THE PRIOR WRITTEN CONSENT OF ASHLEIGH SIGNS LTD. (COMPANY NO. 13250080)

REGISTERED ADDRESS:
ASHLEIGH HOUSE, BECKBRIDGE ROAD, NORMANTON INDUSTRIAL ESTATE, NORMANTON, WF6 1TE

PLANNING DRAWING - PROPOSED SIGNAGE

ITEM 01 (Qty 1) TC02-VE
Single sided totem
Featuring:
- Internally illuminated top section with fret cut details backed up with 3mm opal acrylic c/w digital print
- Internally illuminated HOTR panel with fret cut details backed up with 3mm opal acrylic
- Up lighting from inside Toby Carvery ribbon onto chef & down-lighting onto sign below
- Corex holder c/w LED trough light (warm white illumination)
- 160mm² medium oak/walnut stained timber clad posts

Scale 1:20

Max 250 Candelas per square meter (cd/m2)

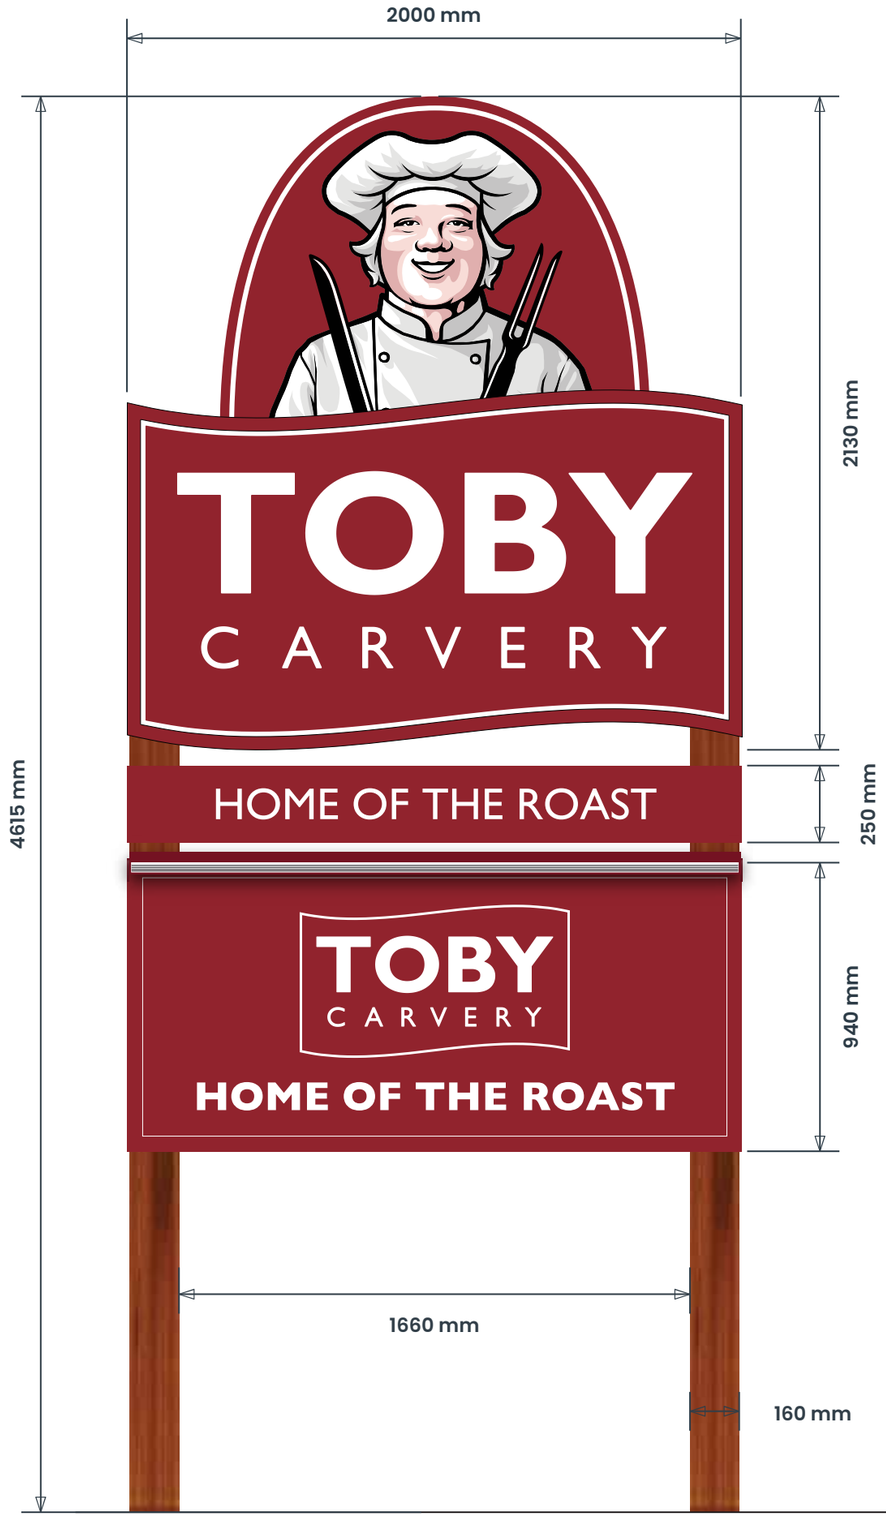

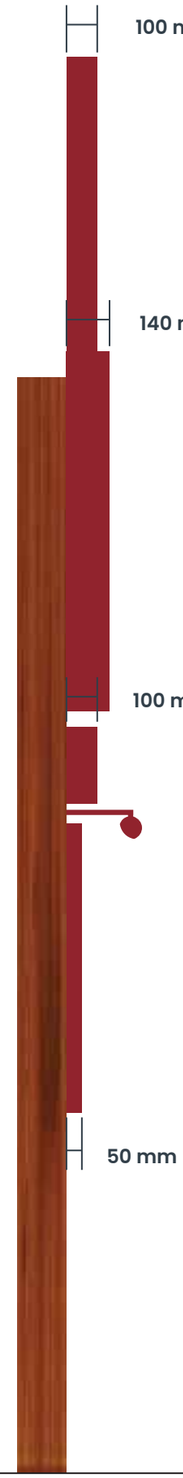

SIGN COLOUR

Toby Carvery Red RAL 3004

Toby Carvery White

BUILDING COLOUR

Dulux 30YY 53/124

Dulux 40YY 20/081

Dulux 30BB 10/019

BRAND TYPEFACES

Primary :
Gill sans bold/Gill sans reg

Secondary :
Gill sans bold/Gill sans reg/
Smoothie shoppe reg/
Sunday reg



Mitchells & Butlers

ashleigh®

COPYRIGHT:
THE ATTACHED DESIGNS AND ILLUSTRATIONS ARE INTENDED SOLELY FOR, AND SHOULD ONLY BE USED BY, THOSE TO WHOM THIS DESIGN SPECIFICATION IS ADDRESSED
THE CONTENTS ARE STRICTLY PRIVATE AND CONFIDENTIAL
ANY FORM OF REPRODUCTION, DISSEMINATION, COPYING, DISCLOSURE, MODIFICATION OR DISTRIBUTION IS STRICTLY PROHIBITED WITHOUT THE PRIOR WRITTEN CONSENT OF ASHLEIGH SIGNS LTD (COMPANY NO: 13250580)
REGISTERED ADDRESS:
ASHLEIGH HOUSE, BECKBRIDGE ROAD, NORMANTON INDUSTRIAL ESTATE, NORMANTON, WF6 1TE

TOBY CARVERY
FAREHAM
PEAK LANE
THE AVENUE
FAREHAM, PO14 1RJ

205073 (REV C)
16/09/26 - SRL

PLANNING DRAWING - PROPOSED SIGNAGE

ITEM 02 (Qty 1) TC51-NS
Double sided totem
Featuring:
- Internally illuminated top section with fret cut details backed up with 3mm opal acrylic c/w digital print
- Internally illuminated HOTR panel with fret cut details backed up with 3mm opal acrylic
- Up lighting from inside Toby Carvery ribbon onto chef & down-lighting onto sign below
- 160mm² medium oak/walnut stained timber clad posts

Scale 1:20

Max 250 Candelas per square meter (cd/m2)

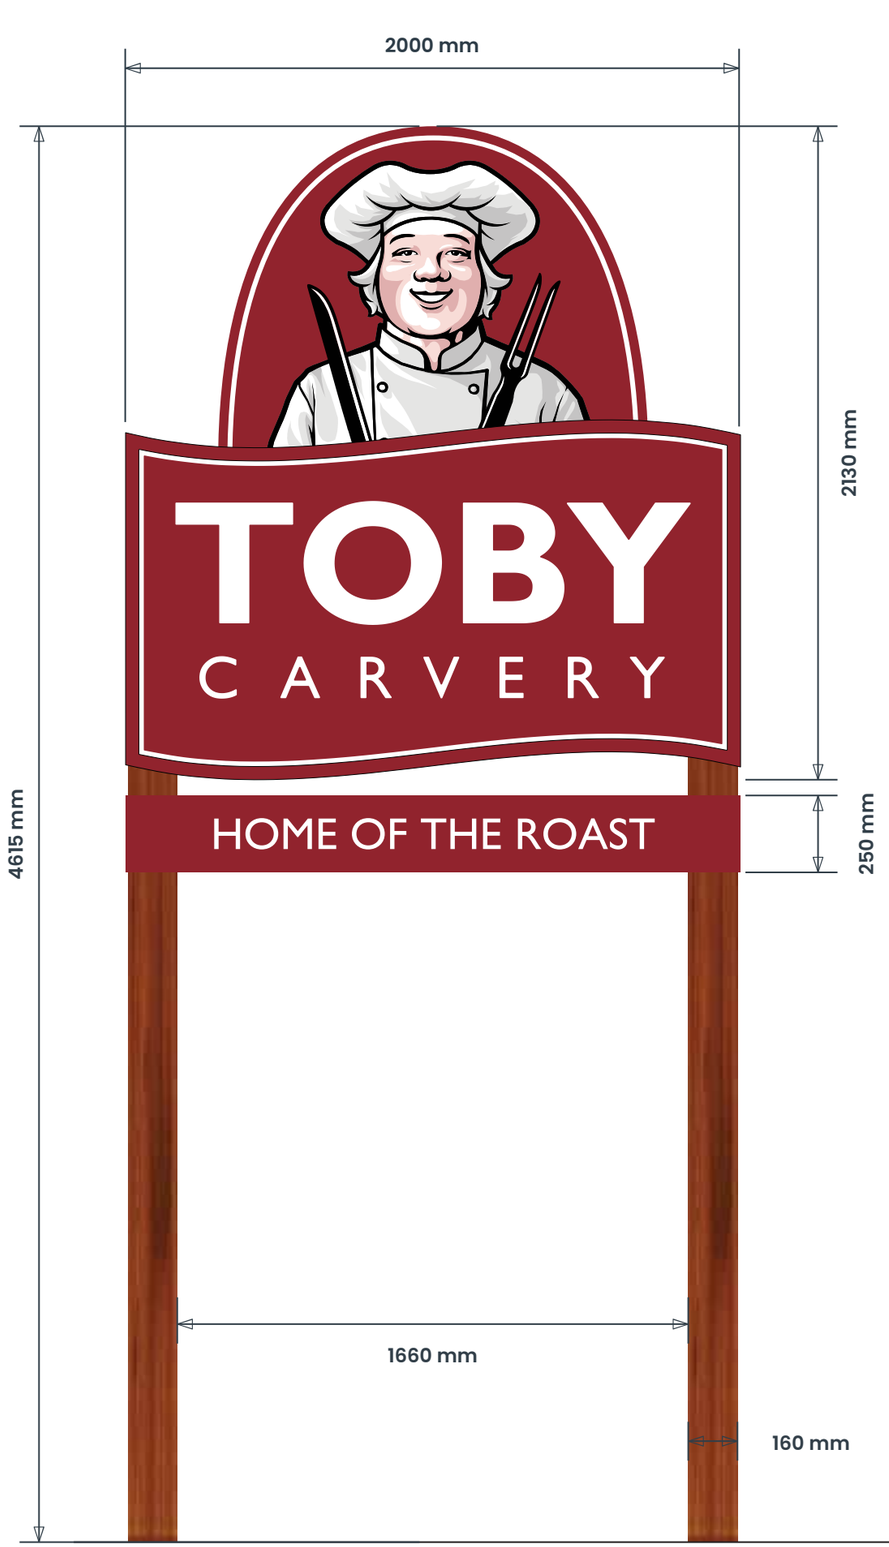

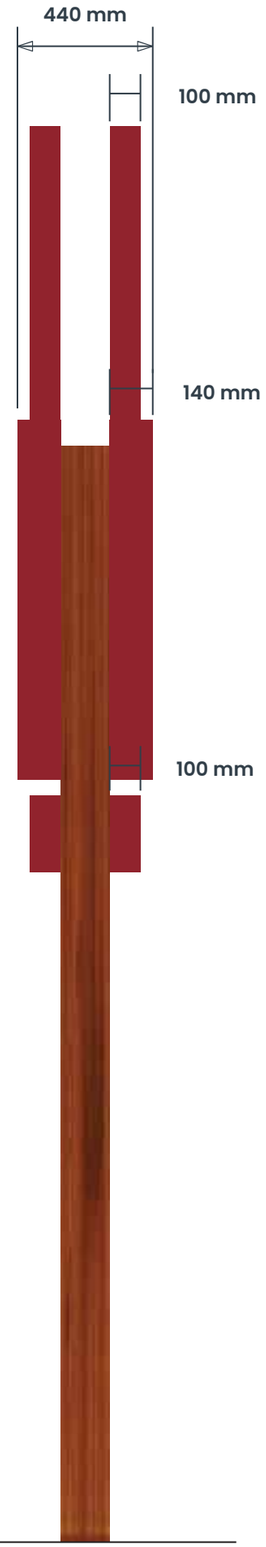

SIGN COLOUR

Toby Carvery Red RAL 3004

Toby Carvery White

BUILDING COLOUR

Dulux 30YY 53/124

Dulux 40YY 20/081

Dulux 30BB 10/019

BRAND TYPEFACES

Primary :
Gill sans bold/Gill sans reg

Secondary :
Gill sans bold/Gill sans reg/
Smoothie shoppe reg/
Sunday reg

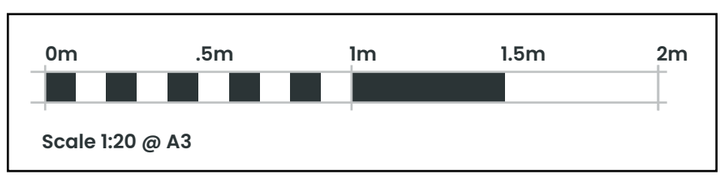

Mitchells & Butlers

ashleigh®

COPYRIGHT:
THE ATTACHED DESIGNS AND ILLUSTRATIONS ARE INTENDED SOLELY FOR AND SHOULD ONLY BE USED BY, THOSE TO WHOM THIS DESIGN SPECIFICATION IS ADDRESSED
THE CONTENTS ARE STRICTLY PRIVATE AND CONFIDENTIAL
ANY FORM OF REPRODUCTION, DISSEMINATION, COPYING, DISCLOSURE, MODIFICATION OR DISTRIBUTION IS STRICTLY PROHIBITED WITHOUT THE PRIOR WRITTEN CONSENT OF ASHLEIGH SIGNS LTD (COMPANY NO: 1325080)
REGISTERED ADDRESS:
ASHLEIGH HOUSE, BECKBRIDGE ROAD, NORMANTON INDUSTRIAL ESTATE, NORMANTON, WF6 1TE

TOBY CARVERY
FAREHAM
PEAK LANE
THE AVENUE
FAREHAM, PO14 1RJ

205073 (REV C)
16/09/26 - SRL

PLANNING DRAWING - PROPOSED SIGNAGE

ITEMS 03A & 03B (Qty 2) **TC15A-VE**

Toby chef & ribbon

Featuring:

- 2mm aluminium chef panel with 100mm returns coated RAL 3004 with fret cut details backed up with 3mm opal acrylic c/w digital print
- 2mm aluminium ribbon panel with 140mm returns coated RAL 3004 c/w fret cut details backed up with 3mm opal acrylic
- Internal warm white LED illumination

Welcome to panel

Featuring:

- 2mm formed aluminium face panel with 25mm returns coated RAL 3004
- 2mm formed aluminium backtray with 75mm returns coated RAL 3004
- Fret cut text backed up with 3mm opal acrylic
- 2mm formed aluminium backtray with 75mm returns coated RAL 3004
- Internal warm white LED illumination
- 95mm² medium oak/walnut stained timber posts

Scale 1:20

Max 250 Candelas per square meter (cd/m2)

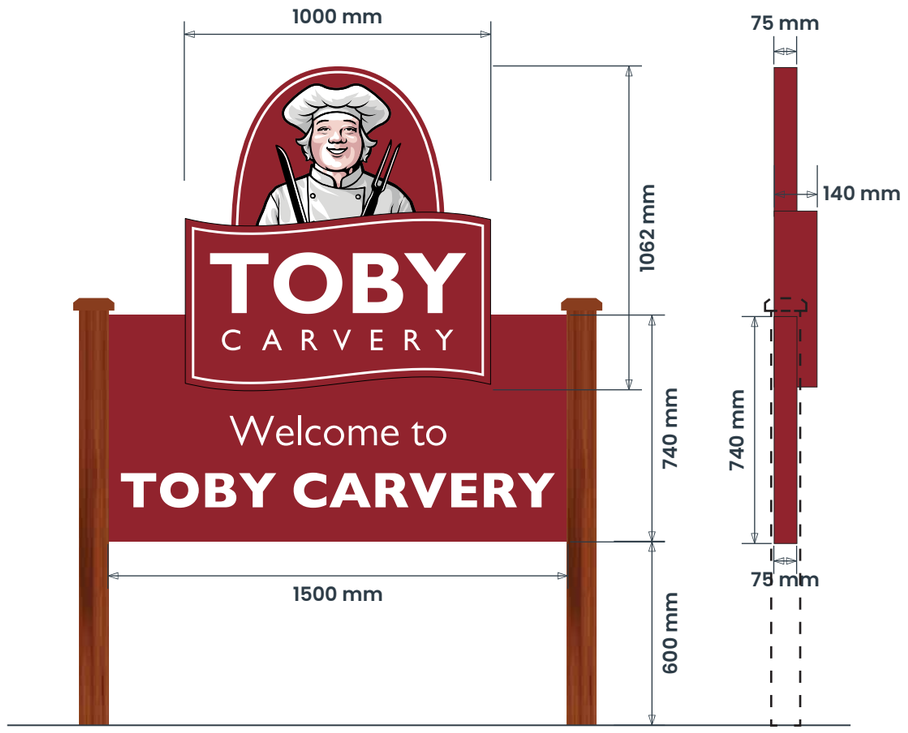

SIGN COLOUR

Toby Carvery Red RAL 3004

Toby Carvery White

BUILDING COLOUR

Dulux 30YY 53/124

Dulux 40YY 20/081

Dulux 30BB 10/019

BRAND TYPEFACES

Primary :
Gill sans bold/Gill sans reg

Secondary :
Gill sans bold/Gill sans reg/
Smoothie shoppe reg/
Sunday reg



Mitchells & Butlers

ashleigh®

COPYRIGHT:
THE ATTACHED DESIGNS AND ILLUSTRATIONS ARE INTENDED SOLELY FOR AND SHOULD ONLY BE USED BY, THOSE TO WHOM THIS DESIGN SPECIFICATION IS ADDRESSED

THE CONTENTS ARE STRICTLY PRIVATE AND CONFIDENTIAL
ANY FORM OF REPRODUCTION, DISSEMINATION, COPYING, DISCLOSURE, MODIFICATION OR DISTRIBUTION IS STRICTLY PROHIBITED WITHOUT THE PRIOR WRITTEN CONSENT OF ASHLEIGH SIGNS LTD (COMPANY NO: 1325080)

REGISTERED ADDRESS:
ASHLEIGH HOUSE, BECKBRIDGE ROAD, NORMANTON INDUSTRIAL ESTATE, NORMANTON, WF6 1TE

TOBY CARVERY
FAREHAM
PEAK LANE
THE AVENUE
FAREHAM, PO14 1RJ

205073 (REV C)
16/09/26 - SRL

PLANNING DRAWING - PROPOSED SIGNAGE

ITEM 04 (Qty 1) TC15A-VE
Internally illuminated d/sided car park sign
Featuring:
- 2mm formed aluminium face panel with 25mm returns coated RAL 3004
- 2mm formed aluminium backtray with 75mm returns coated RAL 3004
- Fret cut text backed up with 3mm opal acrylic
- 2mm formed aluminium backtray with 75mm returns coated RAL 3004
- Internal warm white LED illumination
- 95mm² medium oak/walnut stained timber posts

Scale 1:20

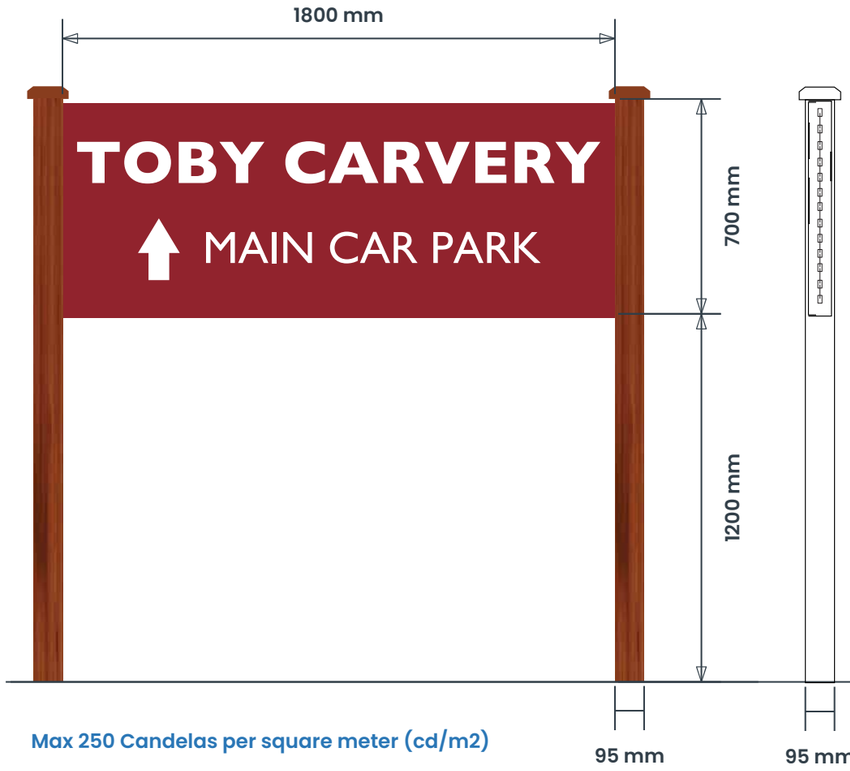

REVERSE



Max 250 Candelas per square meter (cd/m2)

SIGN COLOUR

Toby Carvery Red RAL 3004

Toby Carvery White

BUILDING COLOUR

Dulux 30YY 53/124

Dulux 40YY 20/081

Dulux 30BB 10/019

BRAND TYPEFACES

Primary :
Gill sans bold/Gill sans reg

Secondary :
Gill sans bold/Gill sans reg/
Smoothie shoppe reg/
Sunday reg

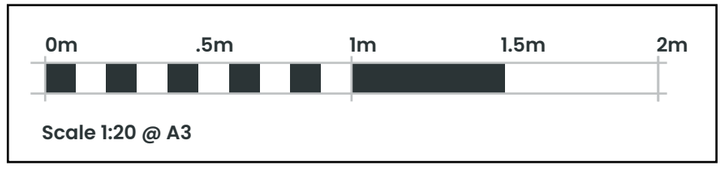

Mitchells & Butlers

ashleigh®

COPYRIGHT:
THE ATTACHED DESIGNS AND ILLUSTRATIONS ARE INTENDED SOLELY FOR AND SHOULD ONLY BE USED BY, THOSE TO WHOM THIS DESIGN SPECIFICATION IS ADDRESSED

THE CONTENTS ARE STRICTLY PRIVATE AND CONFIDENTIAL
ANY FORM OF REPRODUCTION, DISSEMINATION, COPYING, DISCLOSURE, MODIFICATION OR DISTRIBUTION IS STRICTLY PROHIBITED WITHOUT THE PRIOR WRITTEN CONSENT OF ASHLEIGH SIGNS LTD (COMPANY NO: 1325080)

REGISTERED ADDRESS:
ASHLEIGH HOUSE, BECKBRIDGE ROAD, NORMANTON INDUSTRIAL ESTATE, NORMANTON, WF6 1TE

TOBY CARVERY
FAREHAM
PEAK LANE
THE AVENUE
FAREHAM, PO14 1RJ

205073 (REV C)
16/09/26 - SRL

PLANNING DRAWING - PROPOSED SIGNAGE

ITEM 05 (Qty 1) ASH-FIX-SWE-NS
External signwritten text in black
Scale 1:20

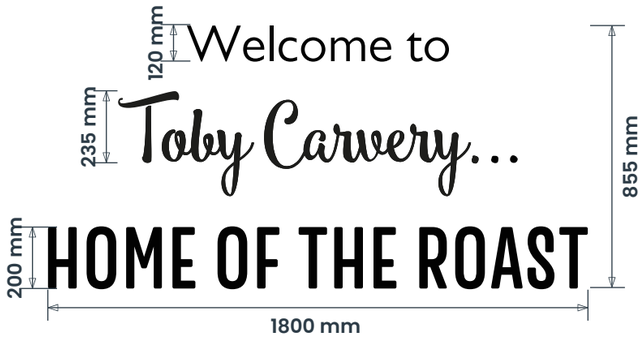

1100 mm Ground Clearance

ITEM 06 (Qty 1) TC12-VE
HOTR ribbon
Featuring:
- 2mm aluminium panel with 100mm returns coated RAL 3004
- Fret cut details backed up with 3mm opal acrylic
- Internal warm white LED illumination

Scale 1:20



2400 mm Ground Clearance
Max 250 Candelas per square meter (cd/m2)

ITEMS 08A & 08B (Qty 2) TC04-VE
Toby chef & ribbon
Featuring:
- 2mm aluminium chef panel with 100mm returns coated RAL 3004 with fret cut details backed up with 3mm opal acrylic c/w digital print
- 2mm aluminium ribbon panel with 140mm returns coated RAL 3004 c/w fret cut details backed up with 3mm opal acrylic
- Internal warm white LED illumination

Scale 1:20

4900 mm Ground Clearance
Max 250 Candelas per square meter (cd/m2)

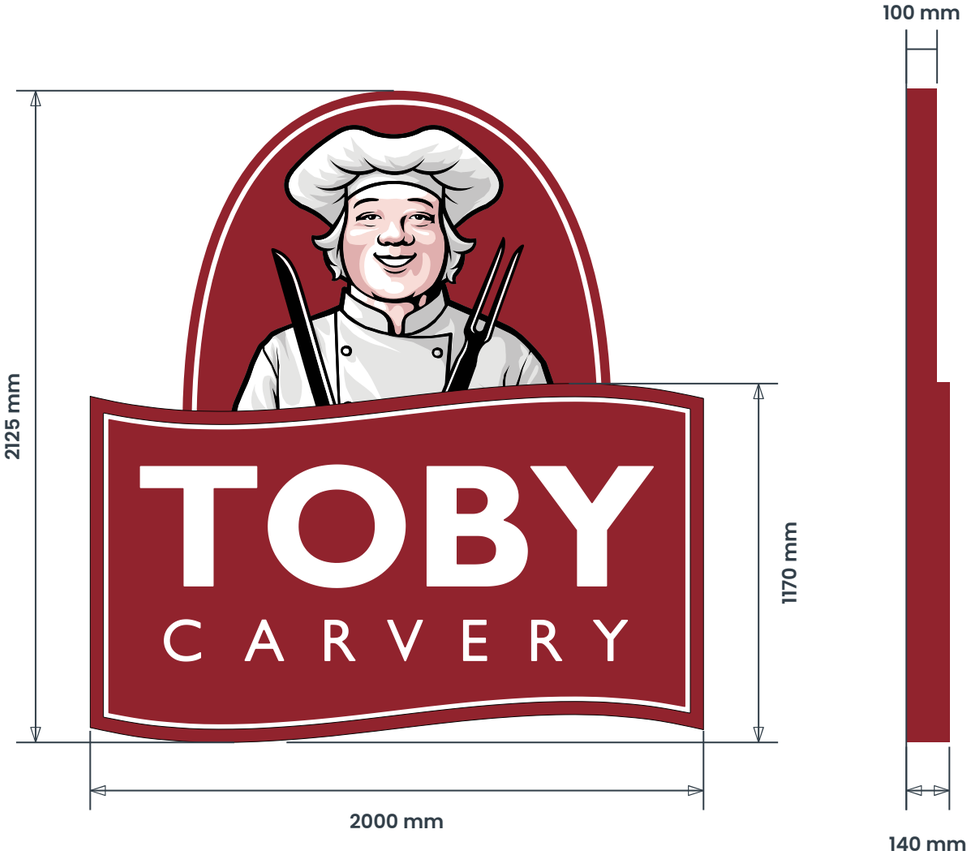

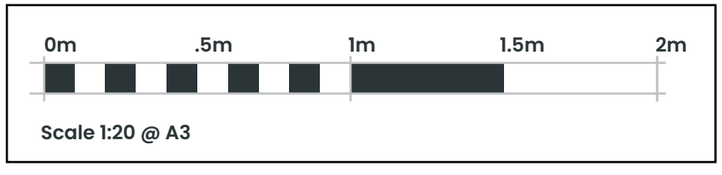

SIGN COLOUR

Toby Carvery Red RAL 3004

Toby Carvery White

BUILDING COLOUR

Dulux 30YY 53/124

Dulux 40YY 20/081

Dulux 30BB 10/019

BRAND TYPEFACES

Primary :
Gill sans bold/Gill sans reg

Secondary :
Gill sans bold/Gill sans reg/
Smoothie shoppe reg/
Sunday reg

Mitchells & Butlers

ashleigh®

COPYRIGHT:
THE ATTACHED DESIGNS AND ILLUSTRATIONS ARE INTENDED SOLELY FOR, AND SHOULD ONLY BE USED BY, THOSE TO WHOM THIS DESIGN SPECIFICATION IS ADDRESSED
THE CONTENTS ARE STRICTLY PRIVATE AND CONFIDENTIAL
ANY FORM OF REPRODUCTION, DISSEMINATION, COPYING, DISCLOSURE, MODIFICATION OR DISTRIBUTION IS STRICTLY PROHIBITED WITHOUT THE PRIOR WRITTEN CONSENT OF ASHLEIGH SIGNS LTD (COMPANY NO. 1525080)
REGISTERED ADDRESS:
ASHLEIGH HOUSE, BECKBRIDGE ROAD, NORMANTON INDUSTRIAL ESTATE, NORMANTON, WF6 1TE

TOBY CARVERY
FAREHAM
PEAK LANE
THE AVENUE
FAREHAM, PO14 1RJ

205073 (REV C)
16/09/26 - SRL

PLANNING DRAWING - PROPOSED SIGNAGE

ITEMS 08C & 08D (Qty 2) TC62

Set of individual letters.

Featuring:

- 19 mm Foamex letters finished White.
- Aluminium shadowbacks finished RAL 9005.
- Runner bars finished to match the building render.

Scale 1:30

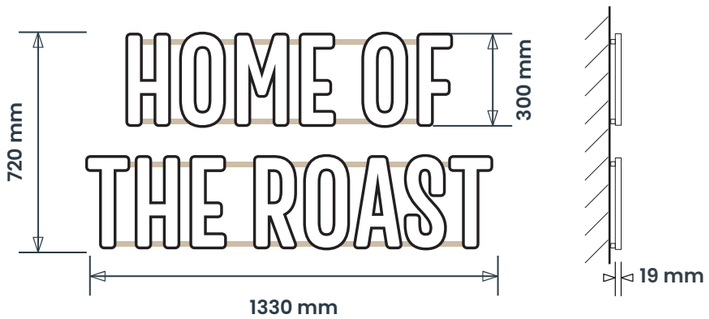

5100mm Ground Clearance

ITEM 09A (Qty 1) ASH-FIX-SWE-NS

External signwriting to circular buildings.

Scale 1:20



3080mm Ground Clearance

ITEM 09B (Qty 1) ASH-FIX-SWE-NS

External signwriting to circular buildings.

Scale 1:20



3080mm Ground Clearance

ITEMS 10A & 10B (Qty 2) TC14

Wall mounted corex holder finished RAL 3004

Featuring:

- Side loading with 50mm mitred trims
- LED trough light with warm white LED illumination finished RAL 3004
- Face applied white vinyl details

Scale 1:20

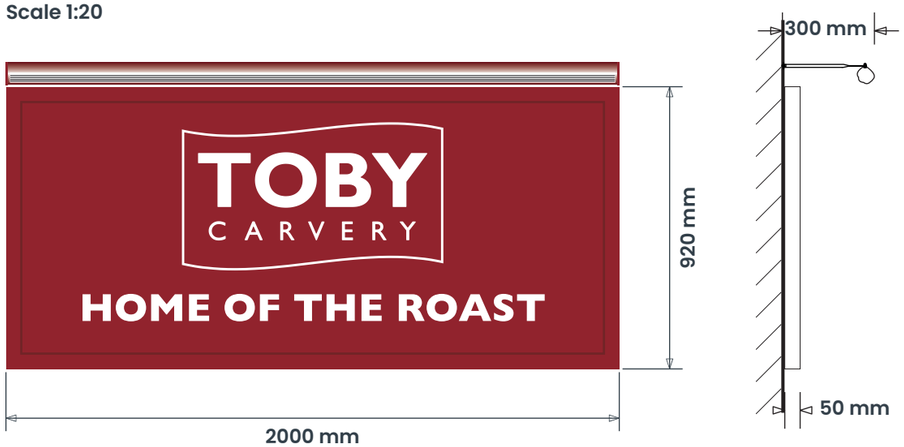

1000 mm Ground Clearance

Max 250 Candelas per square meter (cd/m2)



SIGN COLOUR

Toby Carvery Red RAL 3004

Toby Carvery White

BUILDING COLOUR

Dulux 30YY 53/124

Dulux 40YY 20/081

Dulux 30BB 10/019

BRAND TYPEFACES

Primary :
Gill sans bold/Gill sans reg

Secondary :
Gill sans bold/Gill sans reg/
Smoothie shoppe reg/
Sunday reg

Mitchells & Butlers

ashleigh®

COPYRIGHT:
THE ATTACHED DESIGNS AND ILLUSTRATIONS ARE INTENDED SOLELY FOR AND SHOULD ONLY BE USED BY, THOSE TO WHOM THIS DESIGN SPECIFICATION IS ADDRESSED

THE CONTENTS ARE STRICTLY PRIVATE AND CONFIDENTIAL
ANY FORM OF REPRODUCTION, DISSEMINATION, COPYING, DISCLOSURE, MODIFICATION OR DISTRIBUTION IS STRICTLY PROHIBITED WITHOUT THE PRIOR WRITTEN CONSENT OF ASHLEIGH SIGNS LTD (COMPANY NO: 1325080)

REGISTERED ADDRESS:
ASHLEIGH HOUSE, BECKBRIDGE ROAD, NORMANTON INDUSTRIAL ESTATE, NORMANTON, WF6 1TE

TOBY CARVERY
FAREHAM
PEAK LANE
THE AVENUE
FAREHAM, PO14 1RJ

205073 (REV C)
16/09/26 - SRL

PLANNING DRAWING - PROPOSED SIGNAGE

ITEM 12 (Qty 1) TC51-NS
Post mounted NO EXIT sign
Featuring:
• Formed aluminium panel finished RAL 3004
• 76mm Stained timber posts
Scale 1:20

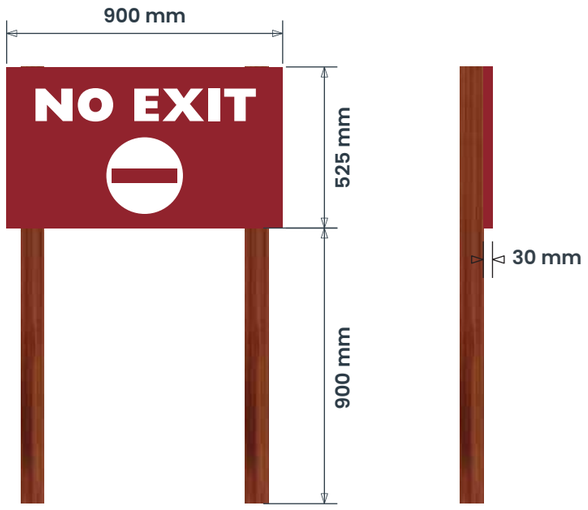



SIGN COLOUR

Toby Carvery Red RAL 3004

Toby Carvery White

BUILDING COLOUR

Dulux 30YY 53/124

Dulux 40YY 20/081

Dulux 30BB 10/019

BRAND TYPEFACES

Primary :
Gill sans bold/Gill sans reg

Secondary :
Gill sans bold/Gill sans reg/
Smoothie shoppe reg/
Sunday reg

Mitchells & Butlers

ashleigh®

COPYRIGHT:
THE ATTACHED DESIGNS AND ILLUSTRATIONS ARE INTENDED SOLELY FOR AND SHOULD ONLY BE USED BY, THOSE TO WHOM THIS DESIGN SPECIFICATION IS ADDRESSED

THE CONTENTS ARE STRICTLY PRIVATE AND CONFIDENTIAL
ANY FORM OF REPRODUCTION, DISSEMINATION, COPYING, DISCLOSURE, MODIFICATION OR DISTRIBUTION IS STRICTLY PROHIBITED WITHOUT THE PRIOR WRITTEN CONSENT OF ASHLEIGH SIGNS LTD (COMPANY NO: 1325080)

REGISTERED ADDRESS:
ASHLEIGH HOUSE, BECKBRIDGE ROAD, NORMANTON INDUSTRIAL ESTATE, NORMANTON, WF6 1TE

TOBY CARVERY
FAREHAM
PEAK LANE
THE AVENUE
FAREHAM, PO14 1RJ

205073 (REV C)
16/09/26 - SRL

PLANNING DRAWING - SITE PLAN

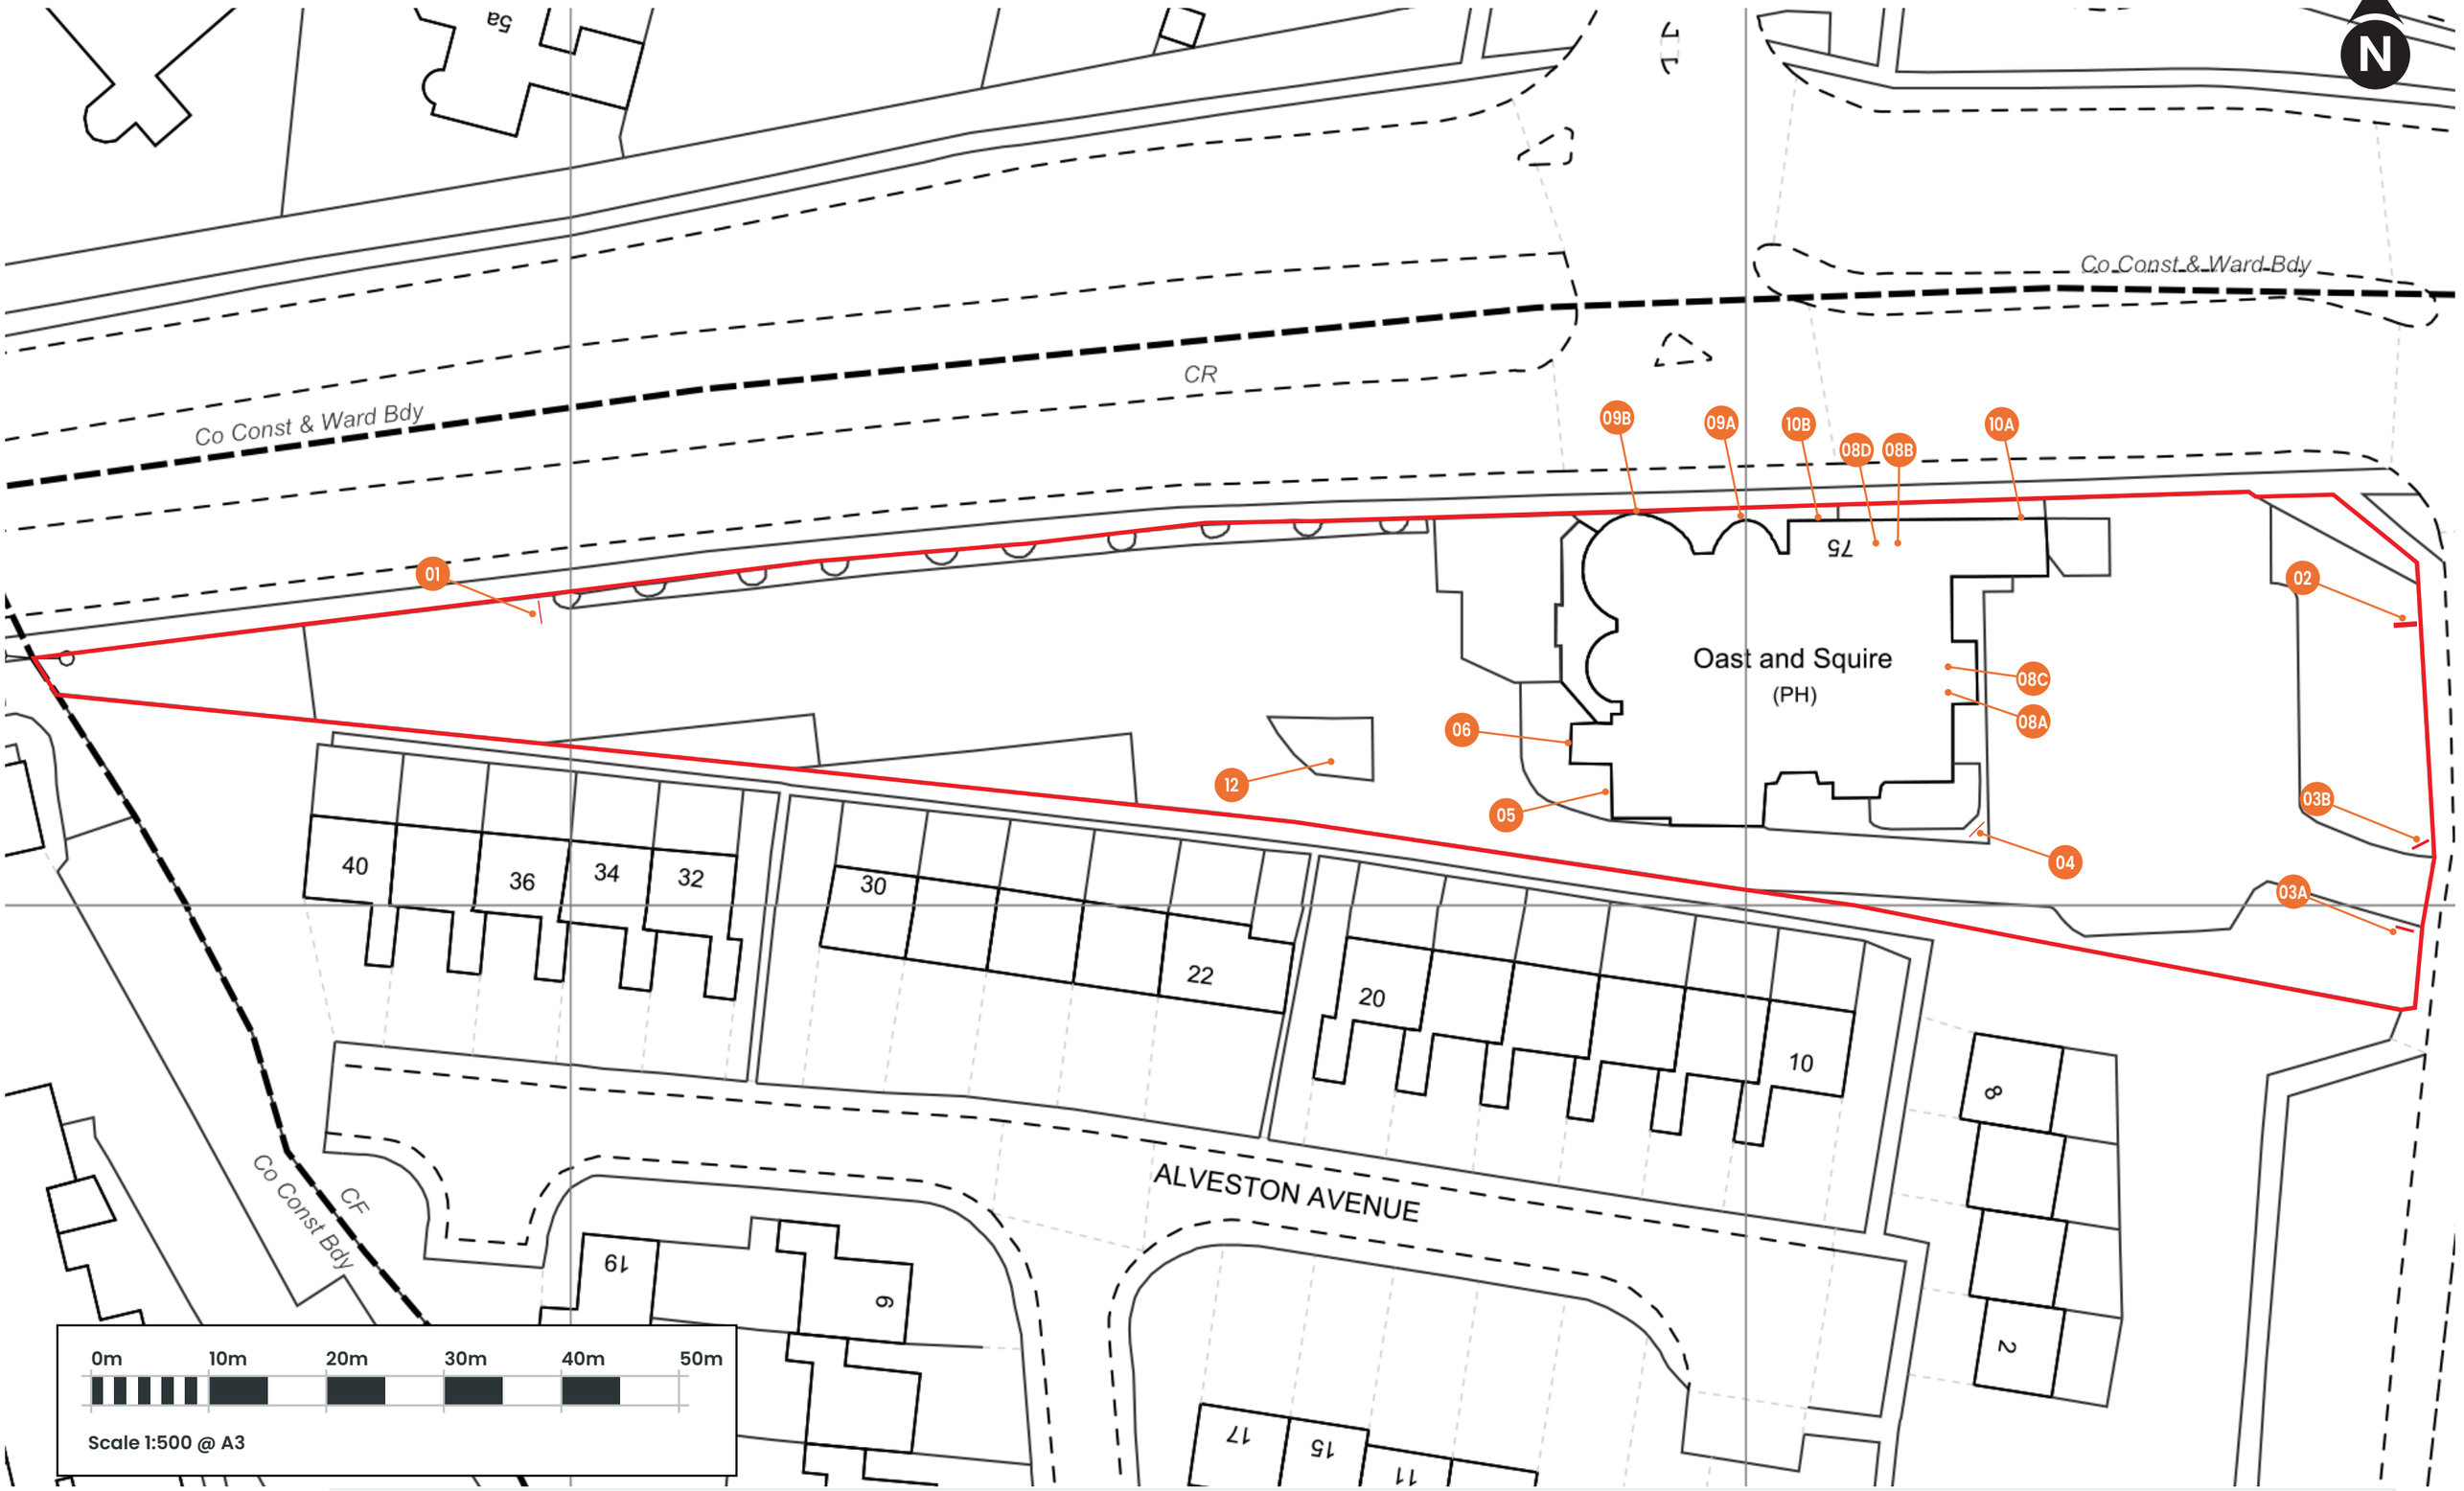

Mitchells & Butlers

ashleigh®

COPYRIGHT:
THE ATTACHED DESIGNS AND ILLUSTRATIONS ARE INTENDED SOLELY FOR AND SHOULD ONLY BE USED BY, THOSE TO WHOM THIS DESIGN SPECIFICATION IS ADDRESSED
THE CONTENTS ARE STRICTLY PRIVATE AND CONFIDENTIAL
ANY FORM OF REPRODUCTION, DISSEMINATION, COPYING, DISCLOSURE, MODIFICATION OR DISTRIBUTION IS STRICTLY PROHIBITED WITHOUT THE PRIOR WRITTEN CONSENT OF ASHLEIGH SIGNS LTD (COMPANY NO: 13250180)
REGISTERED ADDRESS:
ASHLEIGH HOUSE, BECKBRIDGE ROAD, NORMANTON INDUSTRIAL ESTATE, NORMANTON, WF6 1TE

TOBY CARVERY
FAREHAM
PEAK LANE
THE AVENUE
FAREHAM, PO14 1RJ

205073 (REV C)
16/09/26 - SRL

Toby, 2 Peak Lane, PO14 1RJ

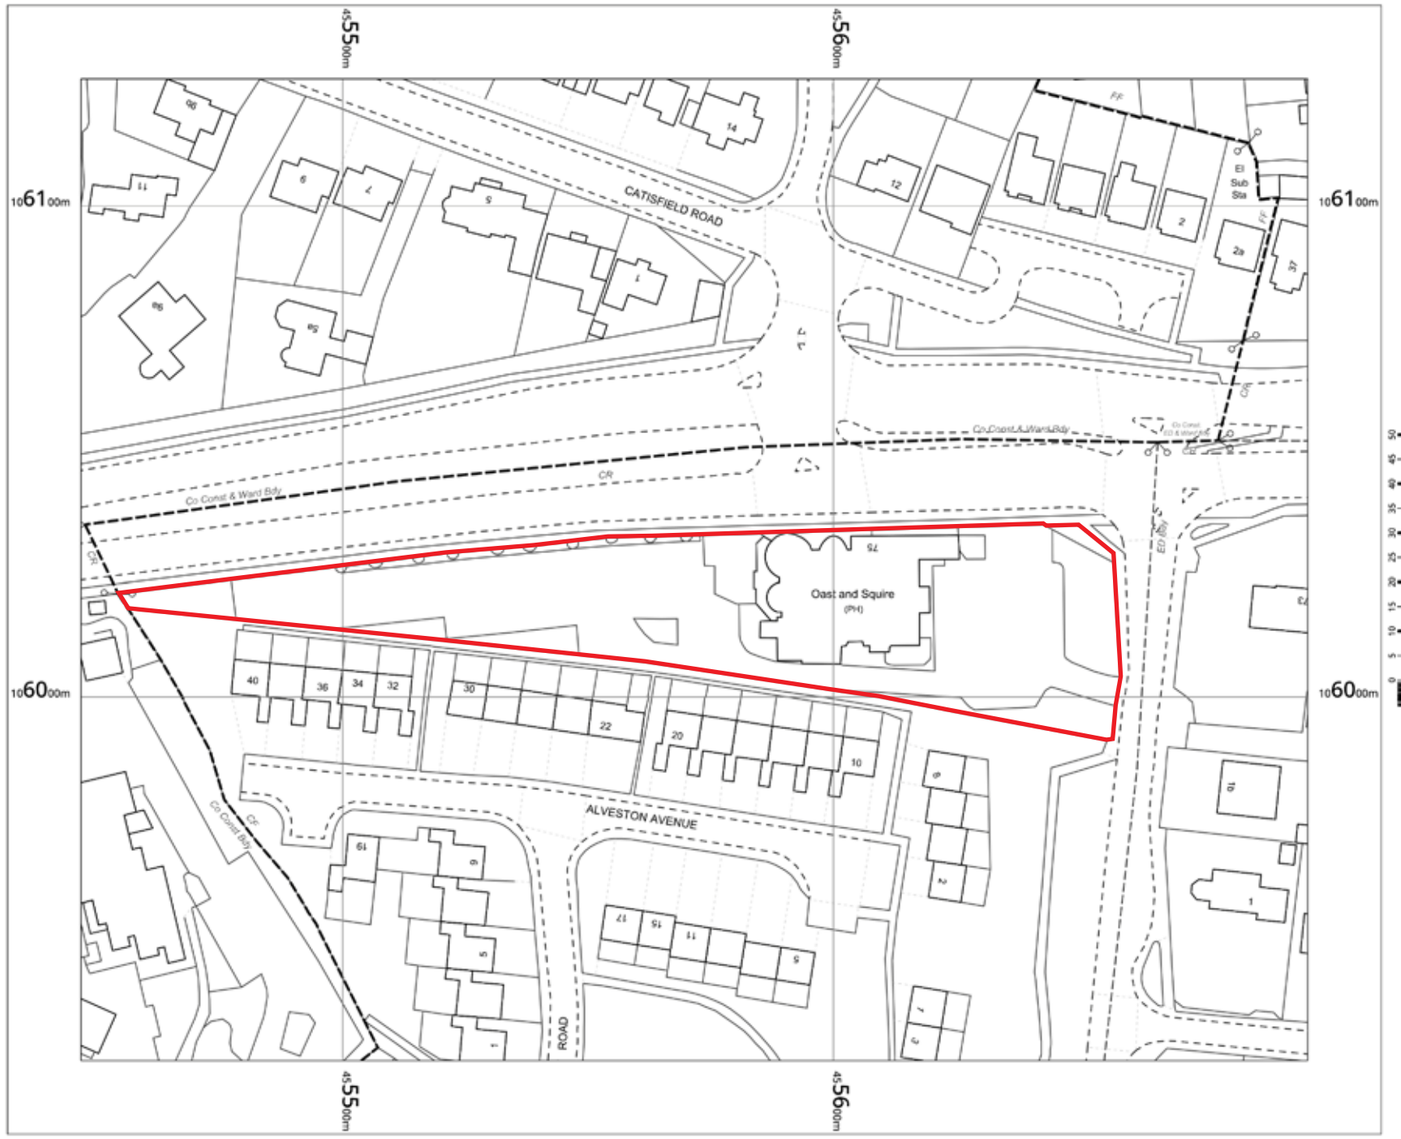

Toby Carvery
2 Peak Lane,
Fareham,
Hampshire
PO14 1RJ

N

OS MasterMap 1250/2500/10000
scale
Wednesday, September 16, 2026,
ID: CM-01297658
www.centremapslive.co.uk

1:1250 scale print at A4, Centre:
455572 E, 106026 N

©Crown Copyright Ordnance Survey. Licence no. AC0000849896

0m 20m 40m 60m 80m 100m

Scale 1:1250 @ A3

Mitchells & Butlers

ashleigh®

COPYRIGHT:
THE ATTACHED DESIGNS AND ILLUSTRATIONS ARE INTENDED SOLELY FOR AND SHOULD ONLY BE USED BY, THOSE TO WHOM THIS DESIGN SPECIFICATION IS ADDRESSED

THE CONTENTS ARE STRICTLY PRIVATE AND CONFIDENTIAL
ANY FORM OF REPRODUCTION, DISSEMINATION, COPYING, DISCLOSURE, MODIFICATION OR DISTRIBUTION IS STRICTLY PROHIBITED WITHOUT THE PRIOR WRITTEN CONSENT OF ASHLEIGH SIGNS LTD (COMPANY NO: 1325080)

REGISTERED ADDRESS:
ASHLEIGH HOUSE, BECKBRIDGE ROAD, NORMANTON INDUSTRIAL ESTATE, NORMANTON, WF6 1TE

TOBY CARVERY
FAREHAM
PEAK LANE
THE AVENUE
FAREHAM, PO14 1RJ

205073 (REV C)
16/09/26 - SRL