© GRKA 2026
NOT TO BE SCALED. DIMENSIONS TO BE CHECKED ON SITE
SCALING FOR LOCAL AUTHORITY PURPOSES ONLY




Location Plan Scale 1:1250

Ordnance Survey, (c) Crown Copyright 2026. All rights reserved. Licence number 100022432



Main House — For works to the main house refer to Approved Planning Application with Reference:
P/26/0950/FP

Proposed Elevation - North
1:50

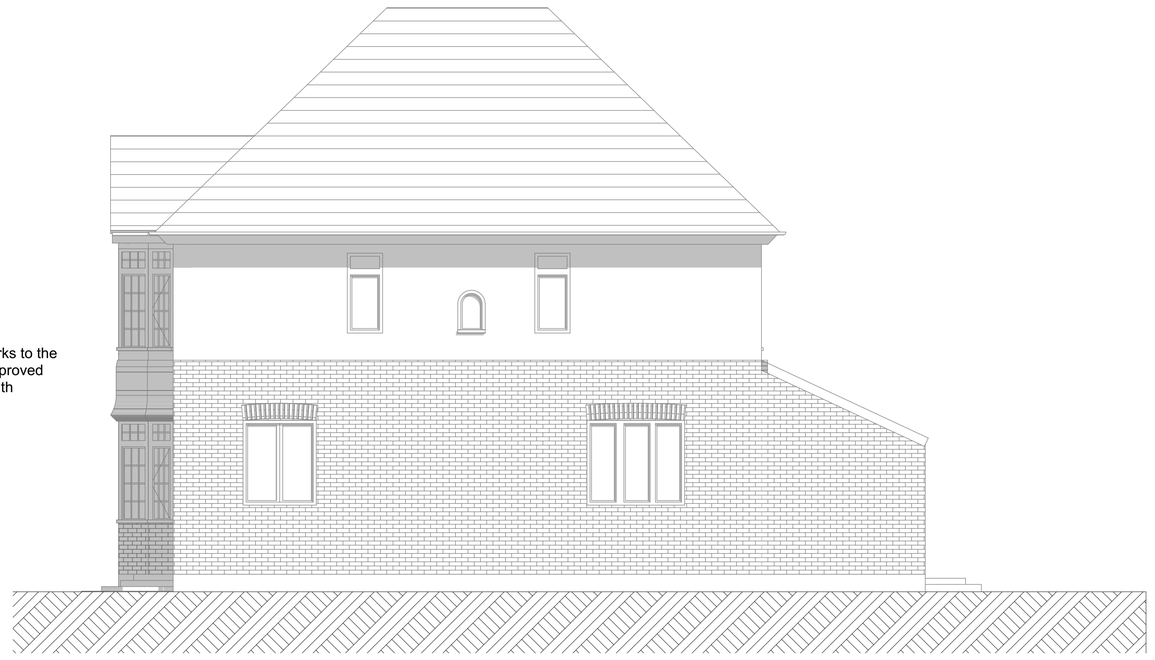


Proposed Elevation - West
1:50



Main House — For works to the main house refer to Approved Planning Application with Reference:
P/26/0950/FP

Proposed Elevation - South
1:50

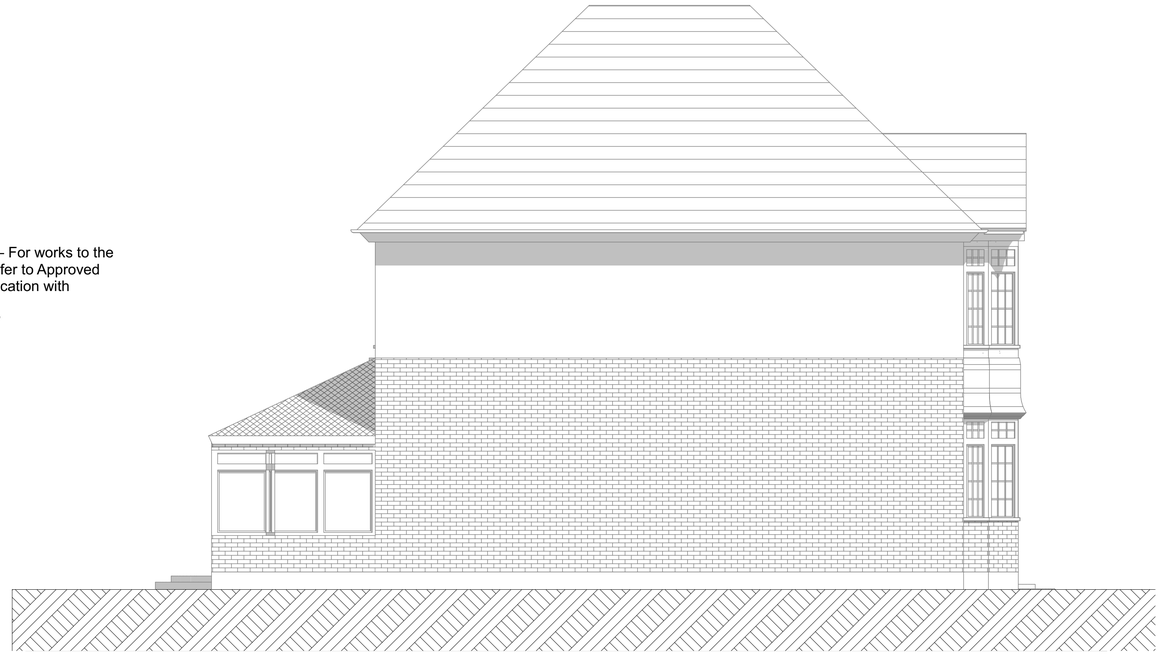

Proposed Elevation - East
1:50

1:50 scale
0 1m 2m 3m 5m

PLANNING APPROVAL

Revision	Description	Date	Drawn

Designer :
GRK Architecture
www.grka.co.uk

Project :
166 West Street
New Garage

Drawing :
Proposed Elevations

Date :
NOV 2026

Scale :
1:50 @ A1

Drawing No. :
294 / 107

Status :

Revision: