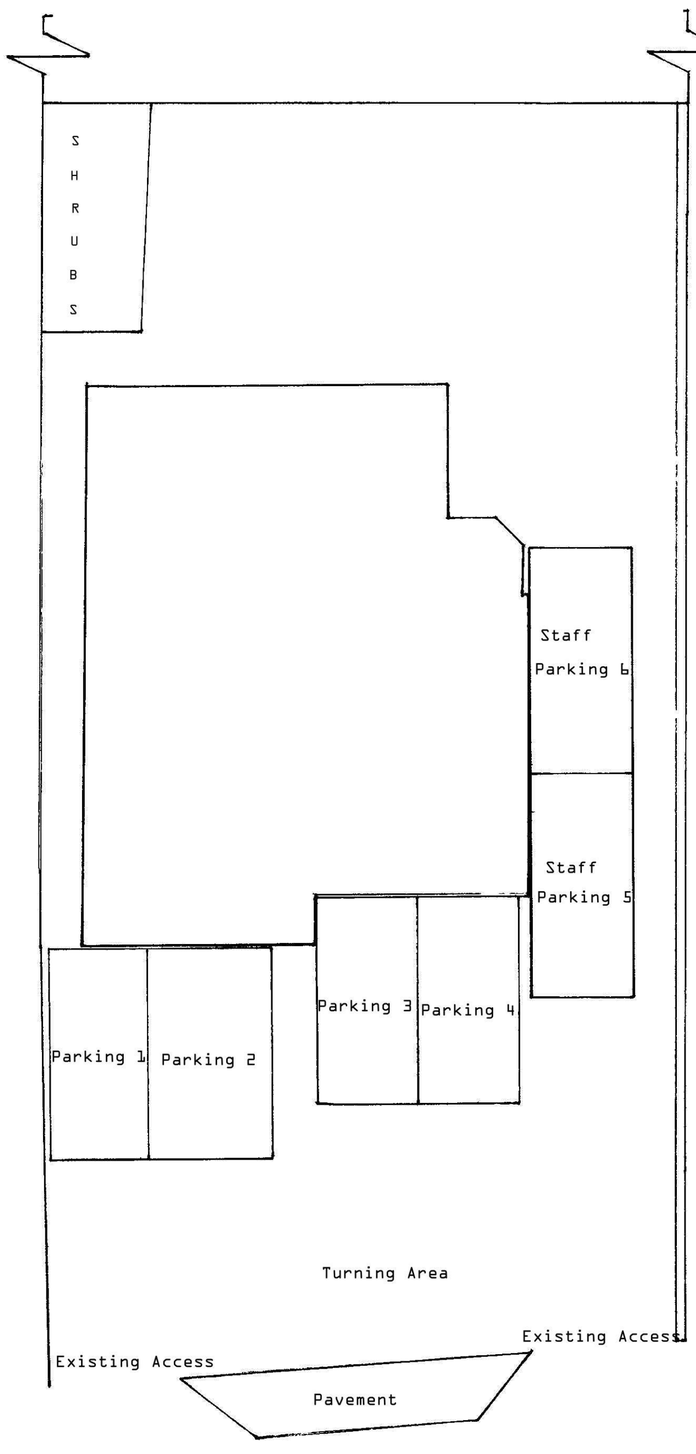

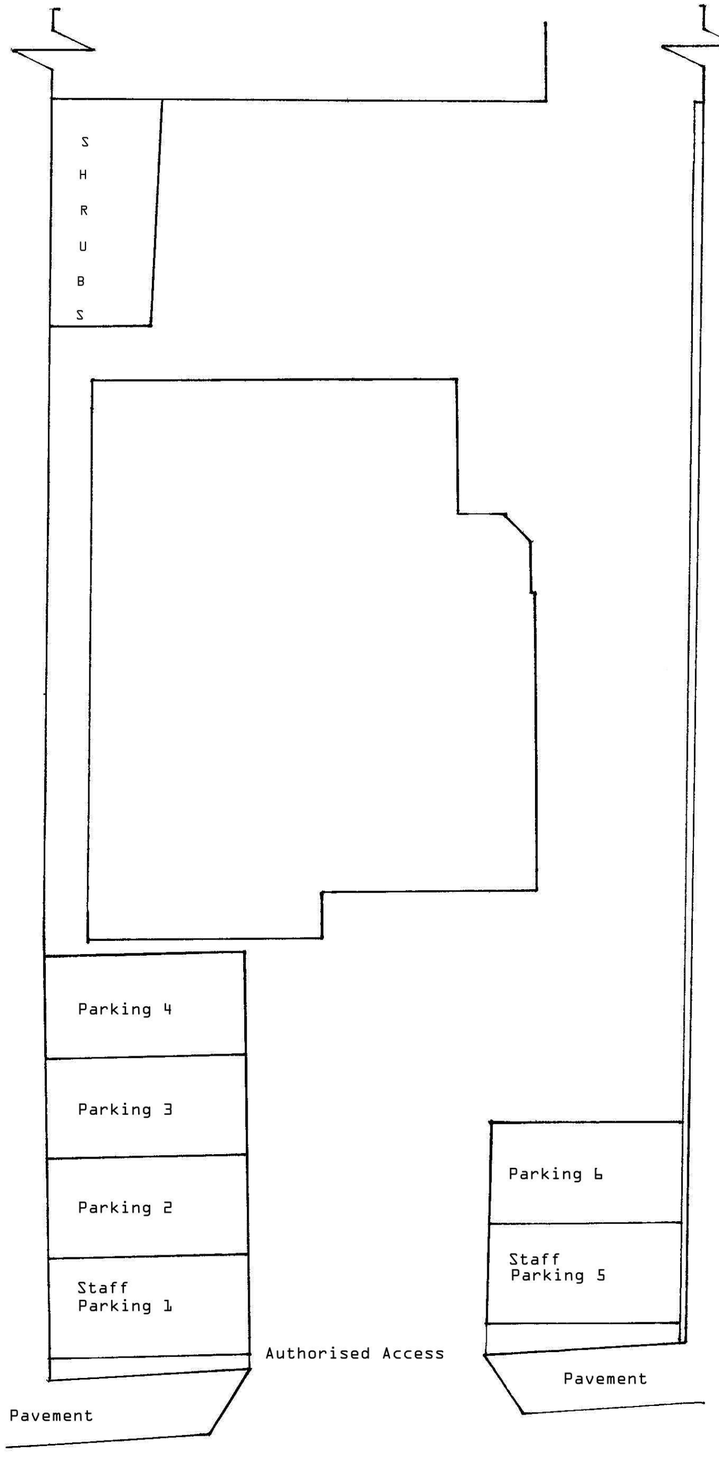

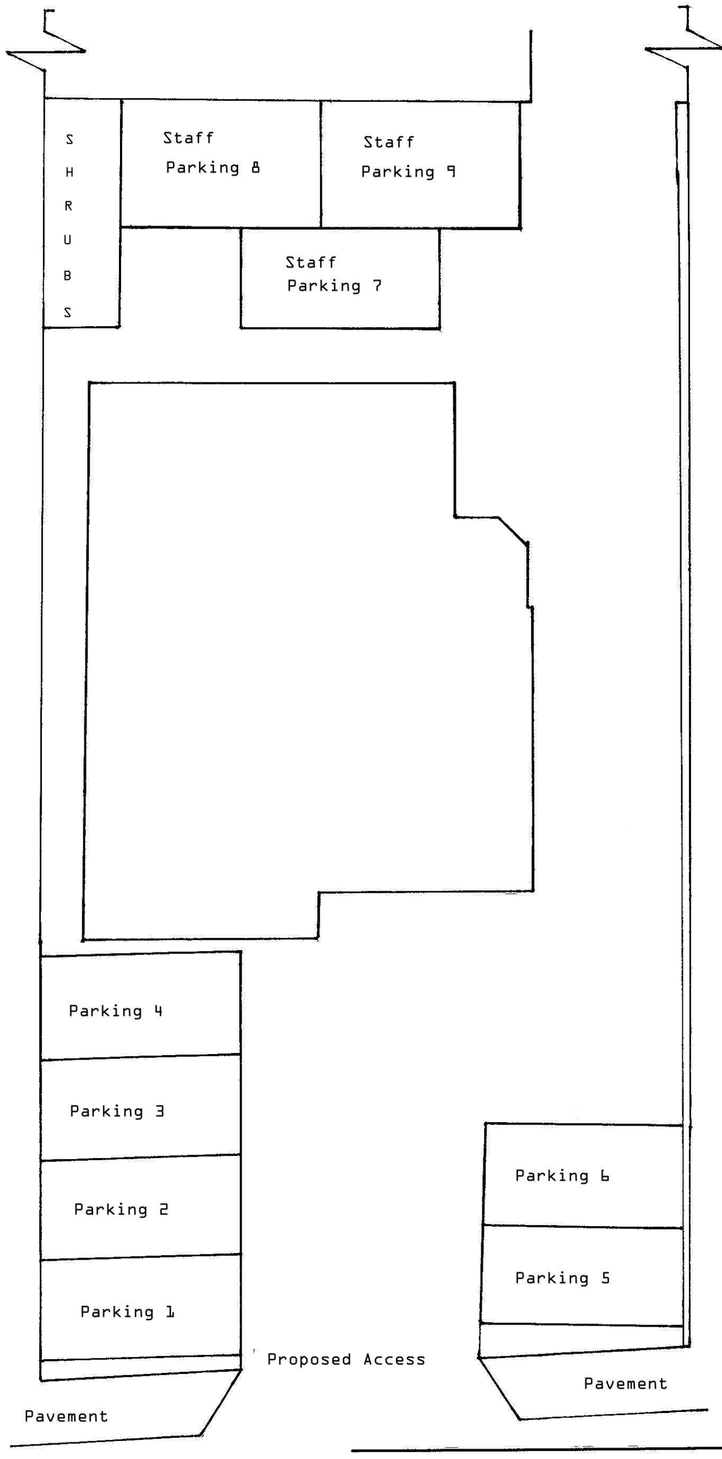

Notes

1. Drawing to be read in conjunction with all Relevant Architects, Engineers, Services and Specialist Drawings and Specifications
2. Any discrepancies in dimensions or details on or between drawings should be drawn to the attention of the Architect in writing
3. For Planning Purposes Only, otherwise do not scale this drawing
4. Drawing copyright, all rights asserted

FAREHAM BOROUGH COUNCIL
Development Management

Received: 22-JAN-2013
Reference: P/13/0023/VC

Decision: **APPROVE**
Decided: **03-APR-2013**

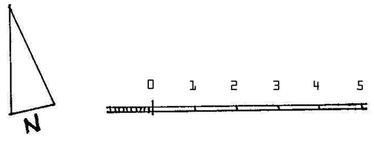

Drawing Title	
Existing Authorised and Proposed **Car Parking Layouts**	
Scale	
1 100	(At A2 SIZE)
Drawing Number	Rev
cps/W003/005	-

Revision	Suffix	Date
Consultant Planning Services		
29 Ruby Road		
Bitterne		
SOUTHAMPTON		
Hampshire		
SO19 7NB		
Project		
Warsash Dental Surgery		
37 Warsash Road		