Rev.	Author	Checker	Date
P03	IJ	LB	30.10.26

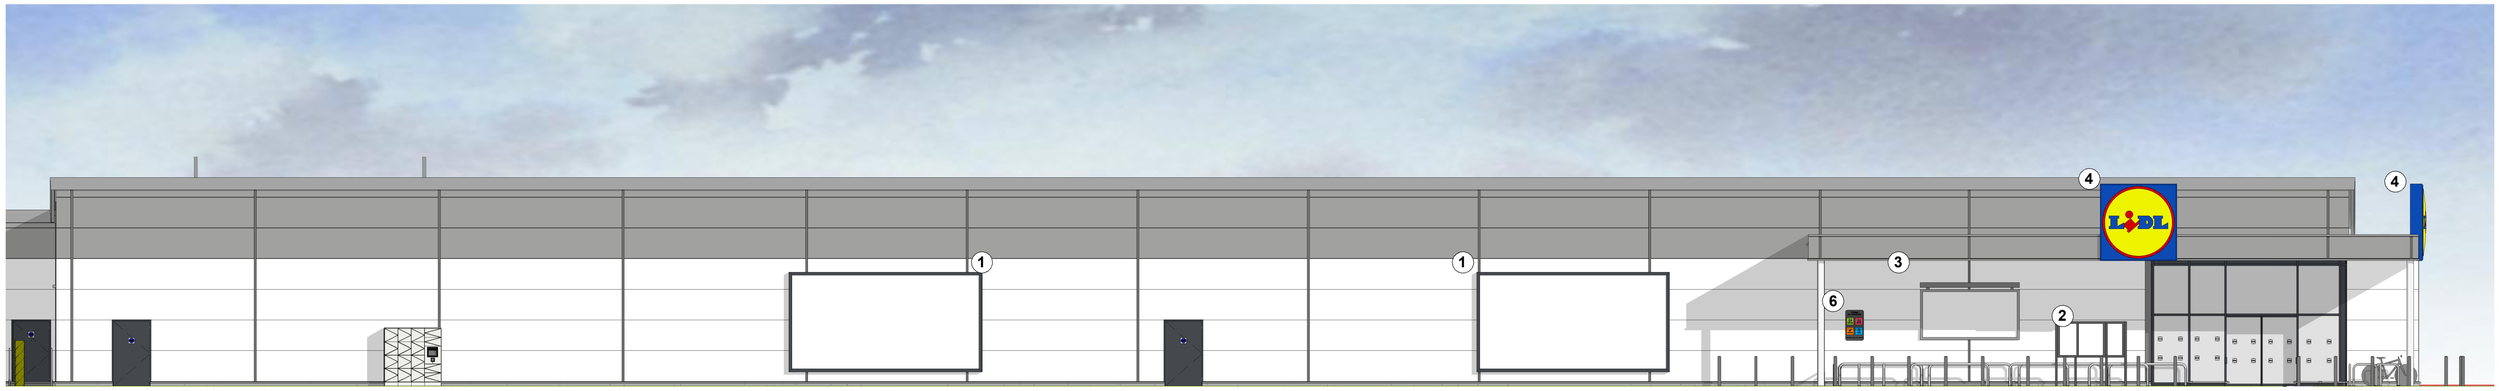

South Elevation - View from A27 Southampton Road
1:100

1m 10m

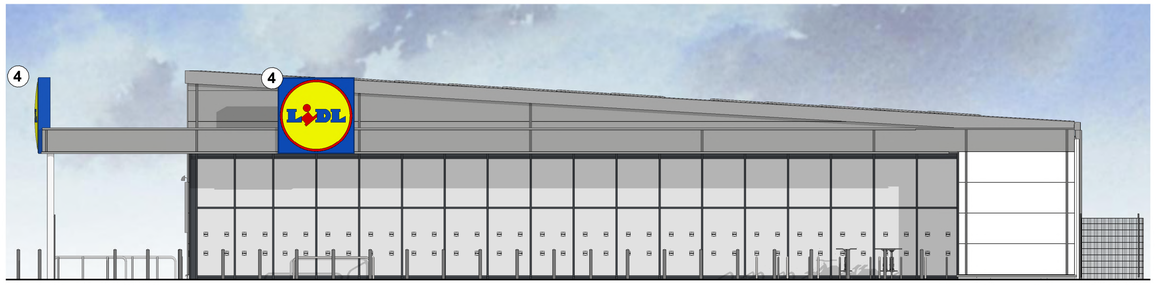

East Elevation - View from Cartwright Drive
1:100

1m 10m



Proposed Site Plan Signage
1:500

10m 50m

1

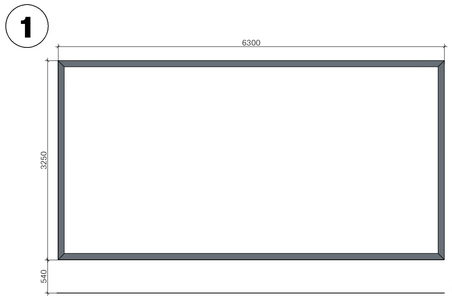

Large Billboard
1:50

- 6.3m x 3.25m Wall Mounted Billboard.
- Billboard frame to be Powder Coated ALuminium RAL 9006.
- Intergrated LED lighting, 650 lumens per metre LED output.
- Max projection 200mm.

2

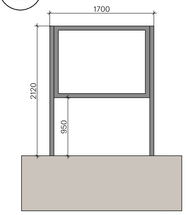

Poster Display Unit
1:50

- 1.7m x 2.12m Poster Display Unit.
- Depth 90mm
- Adonised Aluminium.
- Intergrated Lighting.

3

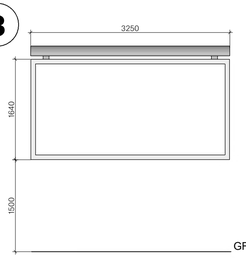

Small Billboard
1:50

- 3.245 x 1.64m wall mounted billboard
- White Aluminium RAL 9006.
- Integrated lighting comprising 45mm aluminium extruded casing with snap-in polycarbonate magnifying lens diffuser.
- 650 lumens per metre LED output.
- Max projection 200mm.

4

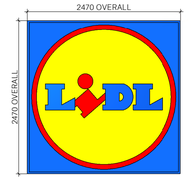

External Sign
1:50

- 2.47m square aluminium single sided lightbox.
- Aluminium dual case type extrusion.
- Compromising 4 mitred sections with welded internal steel frame.
- Internally illuminated with white fluorescent tubes.
- Facing Panel: 5mm Opal acrylic 40% light transmission decorated with Lidl logo graphic.
- Luminance level undimmed approx. 580 CD/m²
- Luminance level dimmed approx. 80 to 460 CD/m²
- 300mm max projection

5

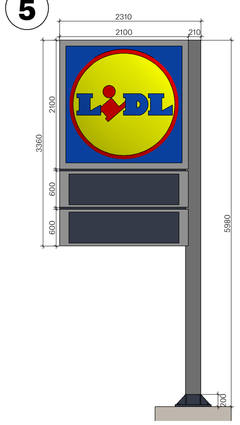

Flagpole Sign
1:50

- 2.1m x 5.98m Flagpole Signage
- Aluminium Panels lacquered in RAL 9006 white Aluminium, base lacquered in RAL 7024 graphite grey.
- Lidl Logo as lighting box with a thermofoiled, curved & extensive printed acrylic logo shell.
- Lettered panels are squared milled with foiled acrylic glass deposited.
- Galvanised Steel frame construction.
- Concrete base to Structural Engineers design illuminated by SAPS-LEDs.
- Luminance yellow undimmed: Approx 440CD/m²

1m 5m

6



Trolley Bay Sign
1:20

- 600mm x 1000mm Acrylic Printed Information Sign.
- Wall Mounted to Cladding

500mm 2m

Store Specification
BESPOKE

Drawing Purpose
PLANNING
This drawing has been prepared for the sole purpose of forming part of a planning application, and should not be used for any other purpose.

SPACE

Spaceworks, Benton Park Road, Newcastle upon Tyne, NE7 7LX
T: +44 (0)844 800 6660
www.spacearchitects.co.uk

Project
Lidl Cartwright Drive

Drawing Title
Proposed Site Signage

Project No.	Drawing No.	Status	Rev.	Scale at A1
08974	XX-XX-D-A-99002	S3	P03	As indicated

File Reference: **08974-SPACE-XX-XX-D-A-99002-S3-P03**

This drawing is Copyright - Check all dimensions on site - Inform originator of any discrepancies - Work to figured dimensions only - Do not scale