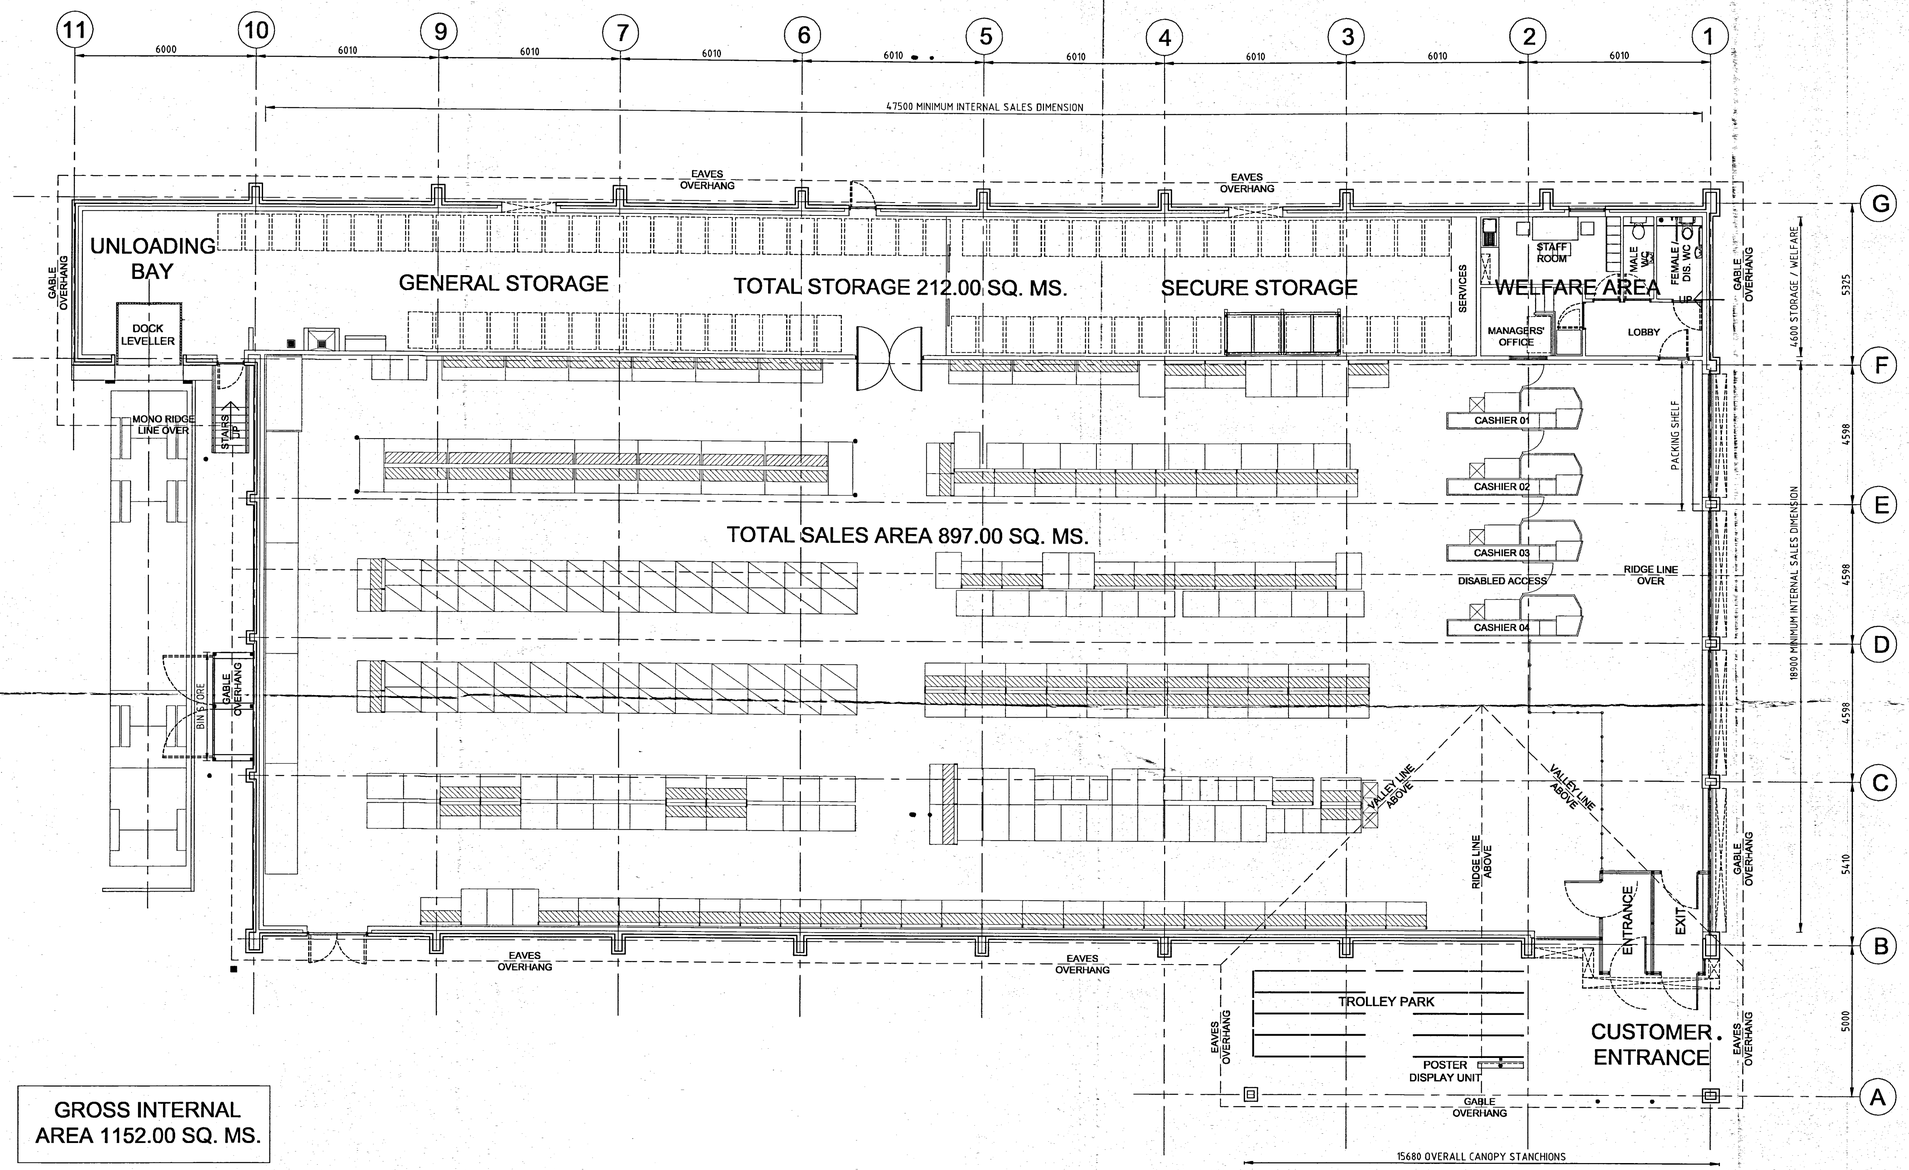

GROSS INTERNAL AREA 1152.00 SQ. MS.

RETAIL LAYOUT

The Sales Retail Layout shown is indicative only. The final design will be determined by Lidl's specialist Contractors. The layout shown may therefore be subject to alterations during the Contract Period in order to conform with the requirements of the Fire Officer and the Client.

M&E LOUVRES

Position shown is approximate, and is subject to the final confirmation of the Mechanical Contractor employed by Lidl to carry out this part of the Works direct.

1:1 1:50 1:100 1:200 1:500 1:1250 1:250 1:2500

File Ref P/01/0535 Size:

PLANNING

IN CASE OF DOUBT OR DISCREPANCIES PLEASE REFER TO ARCHITECT FOR INSTRUCTIONS

THIS DRAWING SHOULD NOT BE SCALED

THIS DRAWING IS COPYRIGHT

FAREHAM BOROUGH COUNCIL
PLANNING & DEVELOPMENT
04 MAY 2001
P/01/0535/FP
DECISION
APPROVED/PERMISSION
28 JAN 2002

REV. | DATE | AMENDMENTS :

PROJECT :
PROPOSED FOOD STORE FOR:
LIDL UK GMBH AT:
SPEEDFIELD PARK, FAREHAM
PROJECT NUMBER: XXXX

DRAWING TITLE :
PROPOSED STORE PLAN

BOYES REES ARCHITECTS
PALACE HOUSE, STOW HILL, ST WOOLOS, NEWPORT. NP9 4EA
Tel: 01633-252441 Fax: 01633-251455
ALSO AT SWINDON & BOURNEMOUTH

DATE : 19.04.01 | SCALE : 1:100 @ A1

DRAWING NO. : 2484.L(99)10

CAD REFERENCE : 2345SK15A-STPLAN.DWG