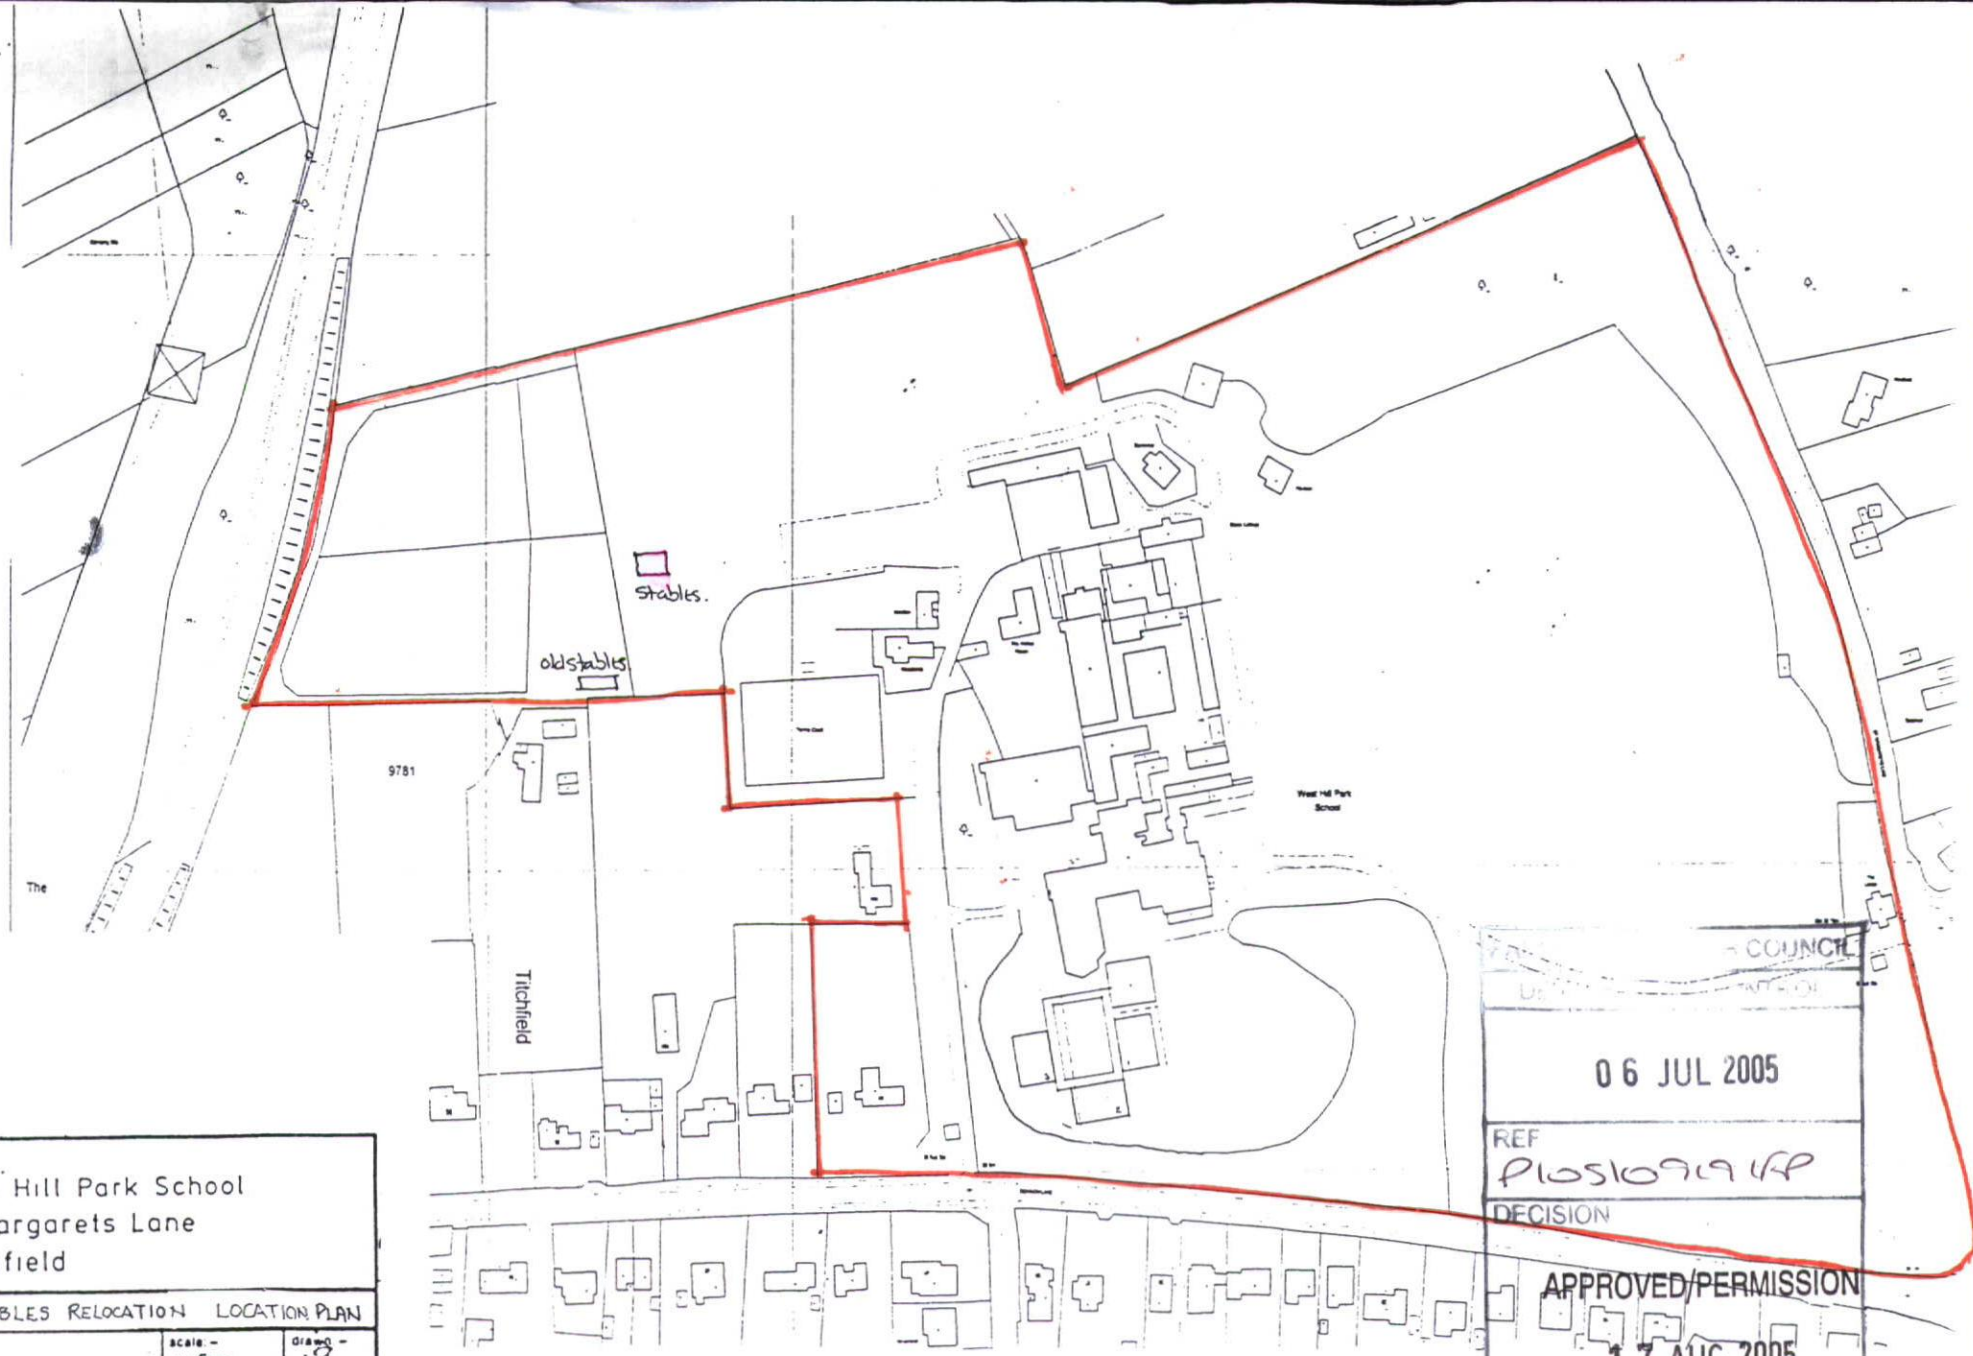

LOCATION PLAN

Client.

Title West Hill Park School
St Margarets Lane
Titchfield

Drawing STABLES RELOCATION LOCATION PLAN

D.B. ASSOCIATES
CHARTERED ARCHITECTS & PLANNING CONSULTANTS

scale. – 1:2500	drawing – 3
date. – 28.05.05	check. –
drawing no. – 322/81	revision. – A B C D E F G H J K

COUNCIL

06 JUL 2005

REF P/0510/19/VP

DECISION

APPROVED/PERMISSION

17 AUG 2005

