
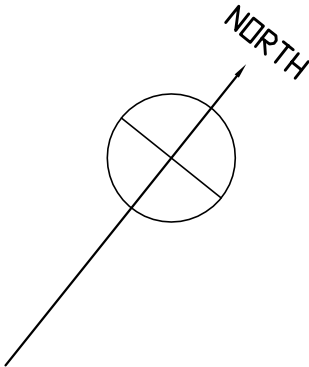


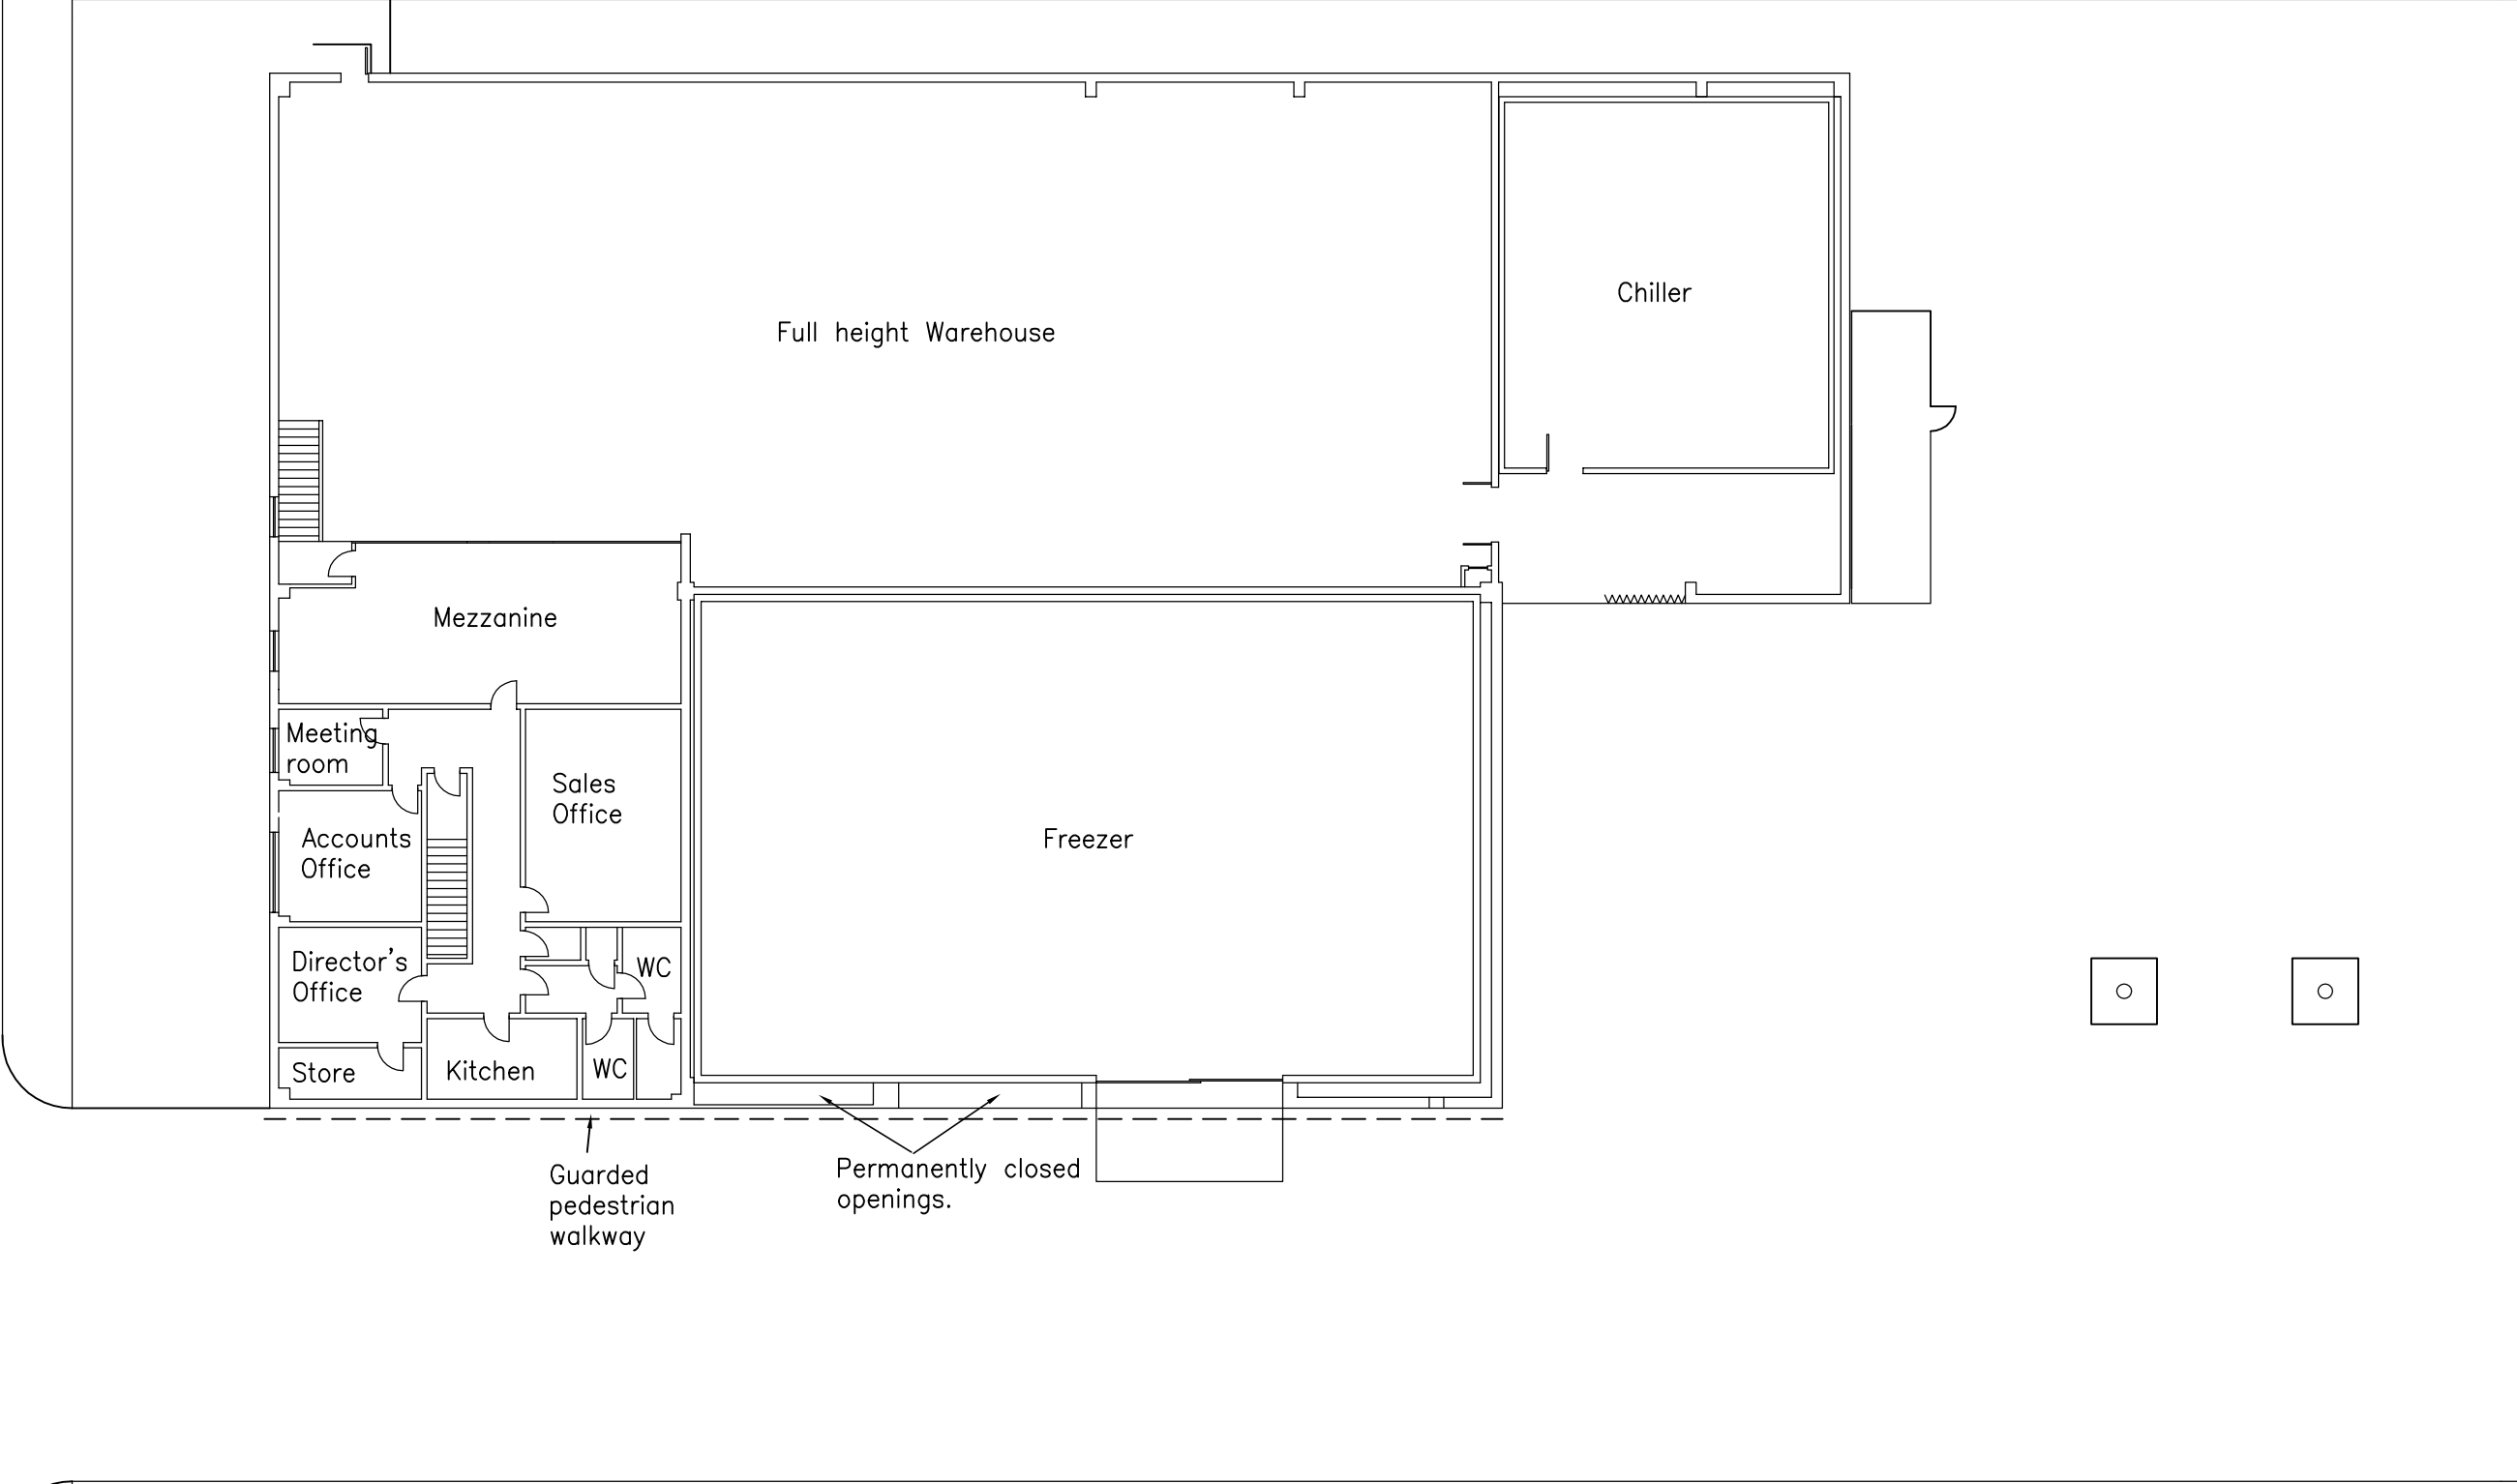

SITE PLAN AS EXISTING - FIRST FLOOR

–	05–8–26	Planning Issue.	DGI	DGI
REV	DATE	REVISION DESCRIPTION	BY	CHK'D
DENNIS G IREMONGER I. Eng. IMI Struct.E Tel: 077 29 35 69 76. e-mail: den@maketime4it.com				
Project		Project no.		
REDSTAR FOOD SERVICE LTD, 26, BRUNEL WAY, FAREHAM. PO15 5SD		2514-RS-01		
Drwg. no.		Rev:		
04		–		
Drwg. Title		Scale @ A3		
Site Plan as Existing. First Floor.		1:200		