




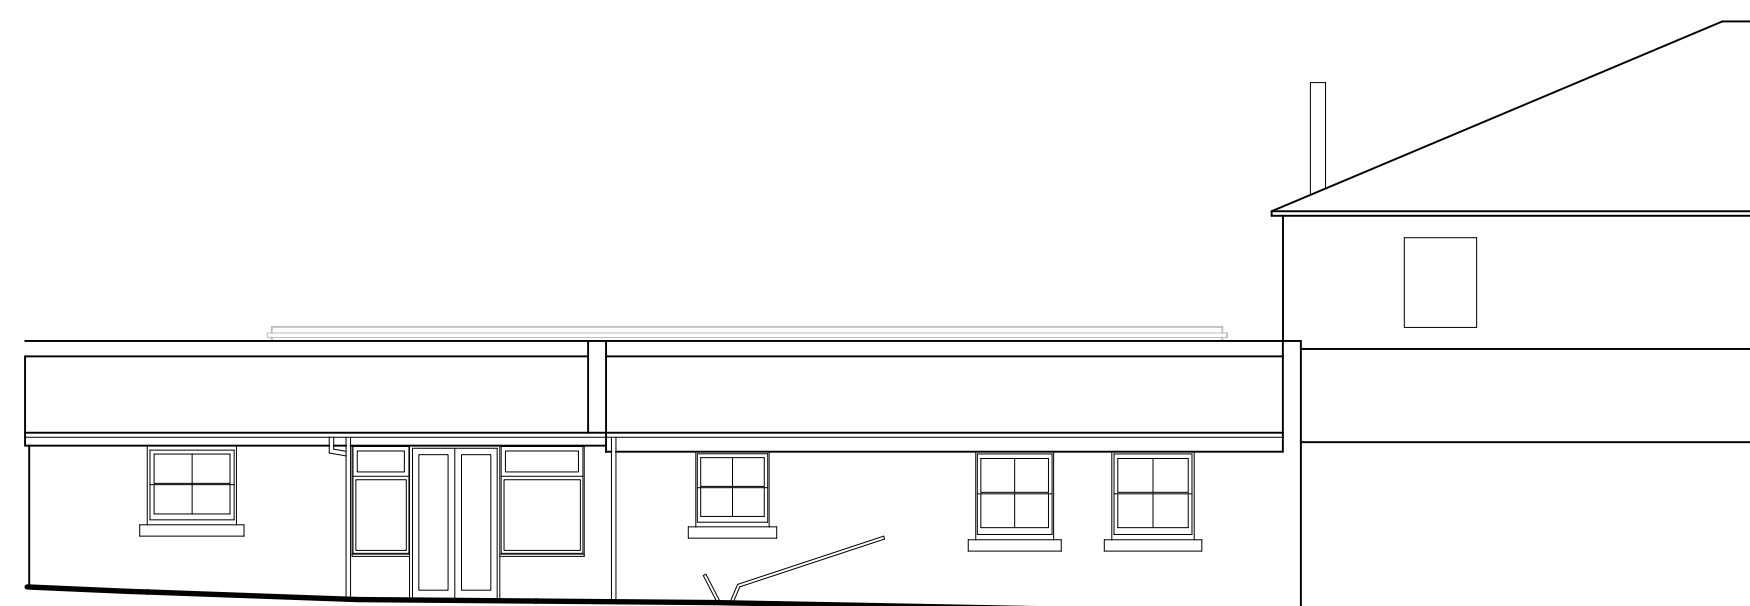


8.0m DATUM
REAR (North) ELEVATION: as existing
1:100

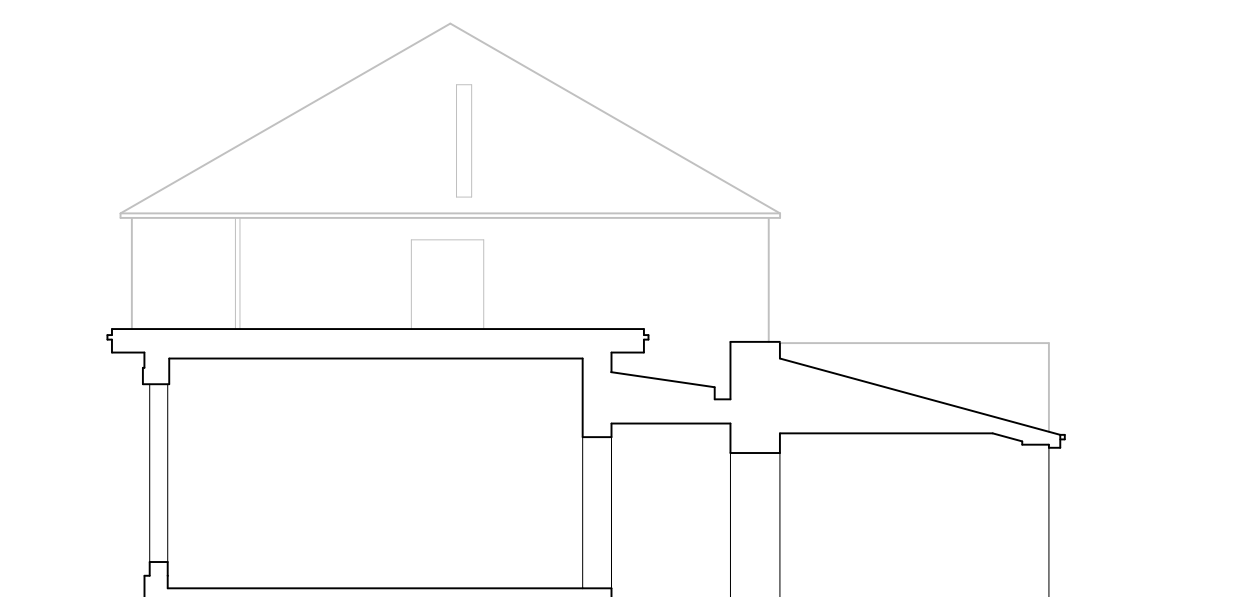

8.0m DATUM
TYPICAL SECTION: as existing
1:100

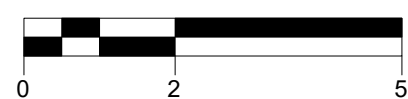



8.0m DATUM
FRONT (South) ELEVATION: as existing
1:100

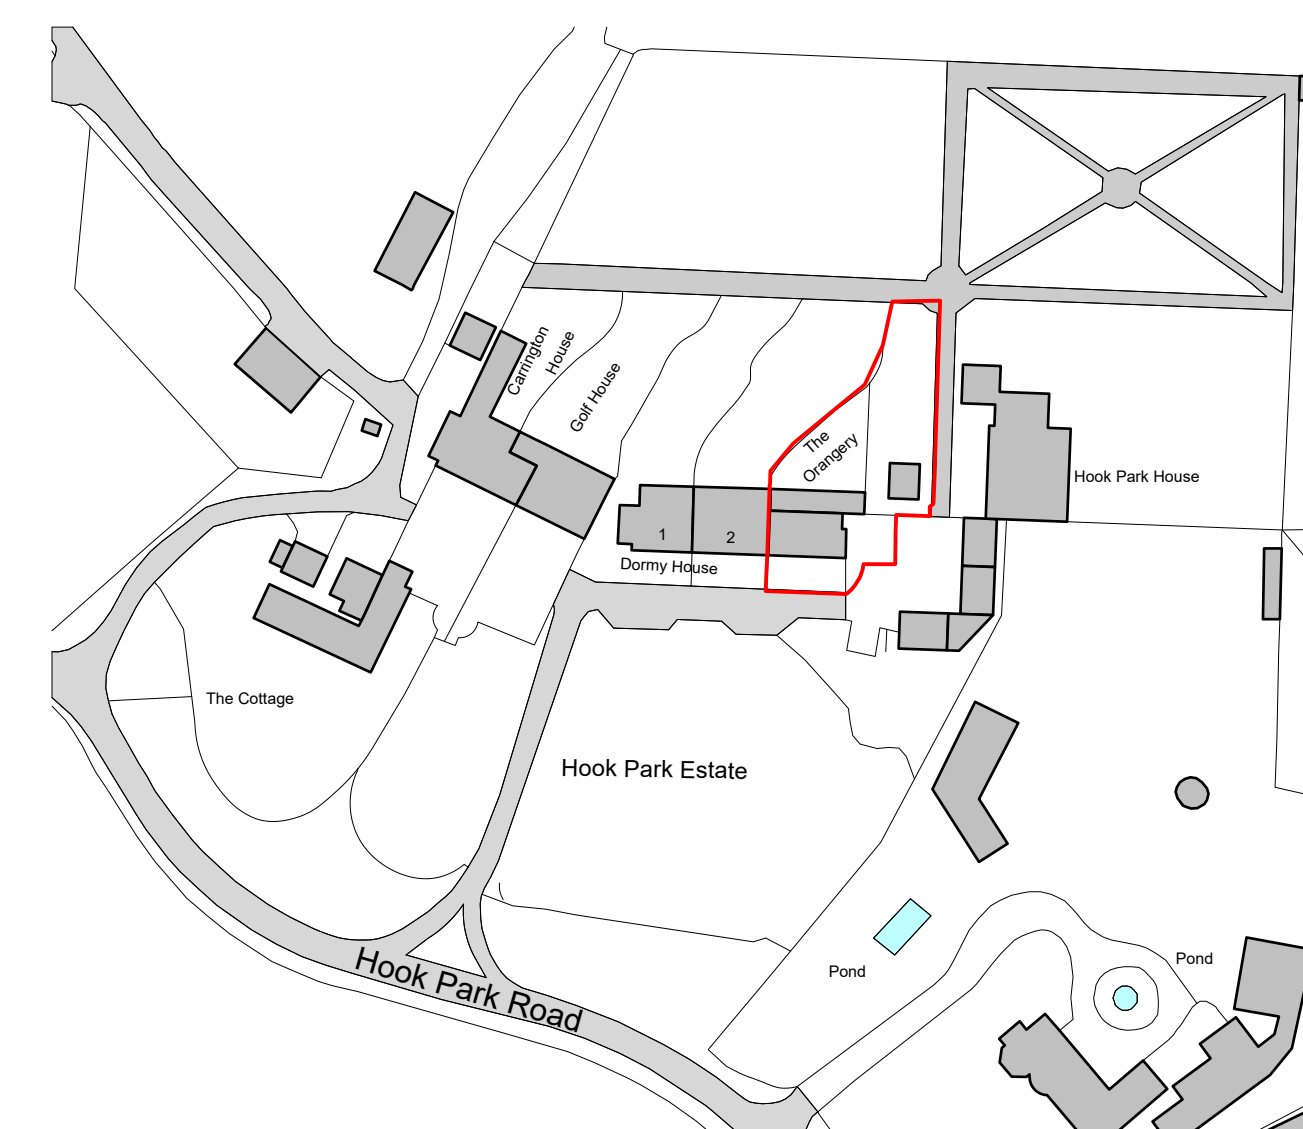

Ordnance Survey, (c) Crown Copyright 2026. All rights reserved. Licence number 100022432

SITE LOCATION PLAN:

1:1250

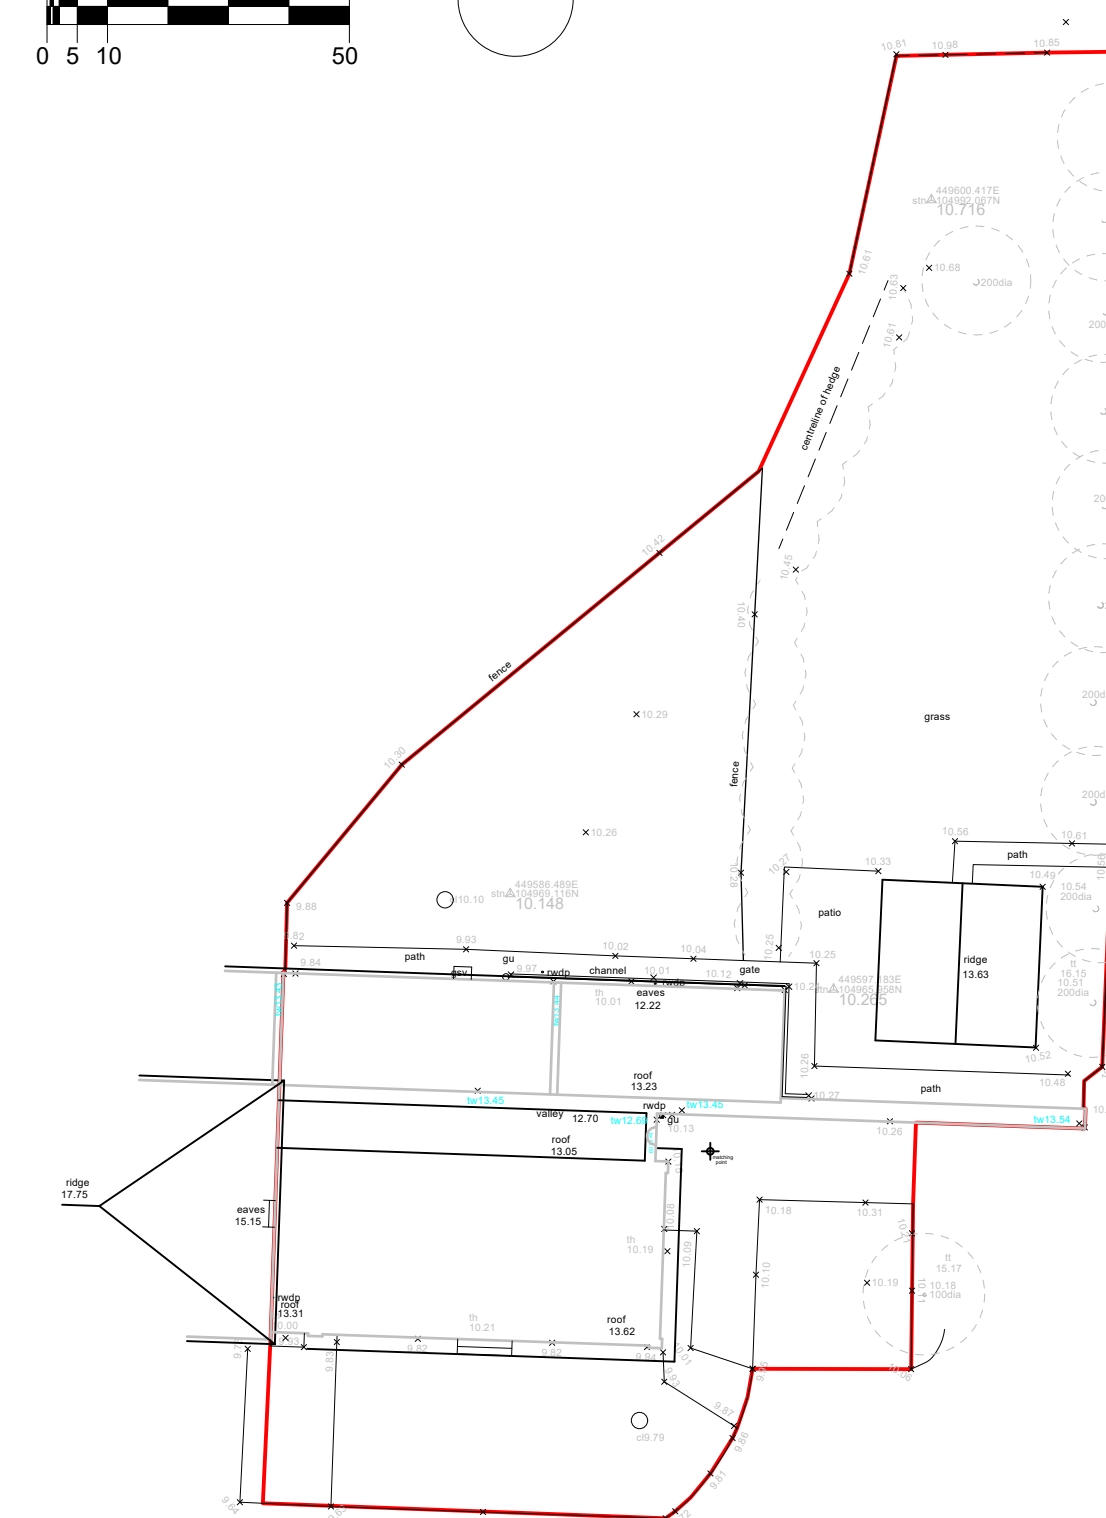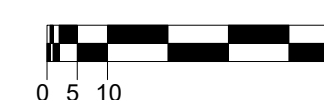

BLOCK PLAN: as existing
1:250



Project
The Orangery
2 Hook Park Estate, Hook Park Road
Warsash, Hants., SO31 9LH

Client
Mr & Mrs Jones

Drawing:
Plans & Elevations: as existing

Scale:	Date:	Drawn:
--------	-------	--------

1:50/1:100/1:250/1:1250 @ A1	July 2026	RMB
------------------------------	-----------	-----

1:100 1:200 1:500 1:2500 $\otimes$ A3

Drawing no:	Rev:
-------------	------

PA26-120:01	-
-------------	---

[illegible]

A: 8 Westcliff Lee-on-the-Solent Hants PO13 9JS
T: 02392 55 66 40

E: studio@plumarchitects.co.uk

