
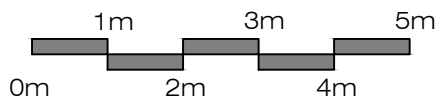
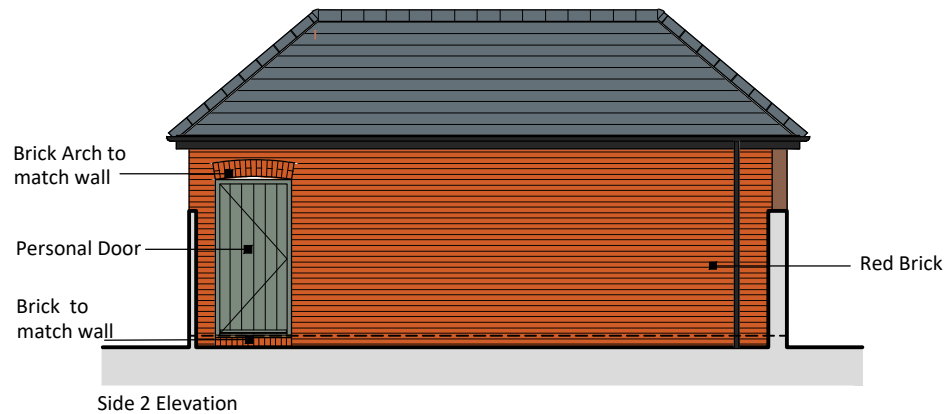
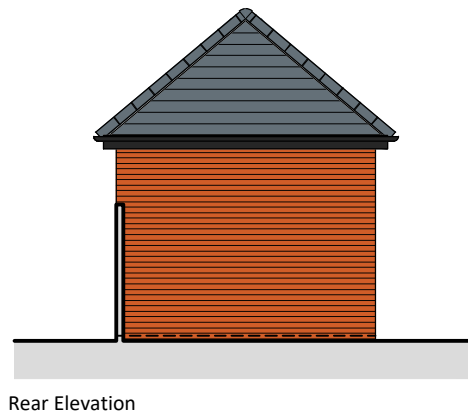
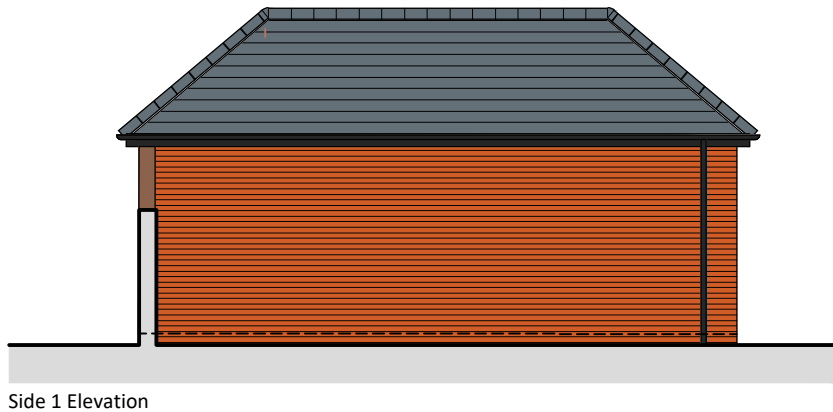
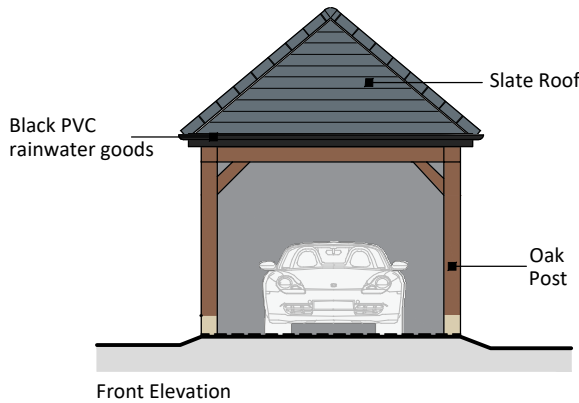


Materials
Roof: Slate at 40° pitch
Walls: Oak post with Brick (Red Brick)
Rainwater goods: Black UPVC

WELBORNE

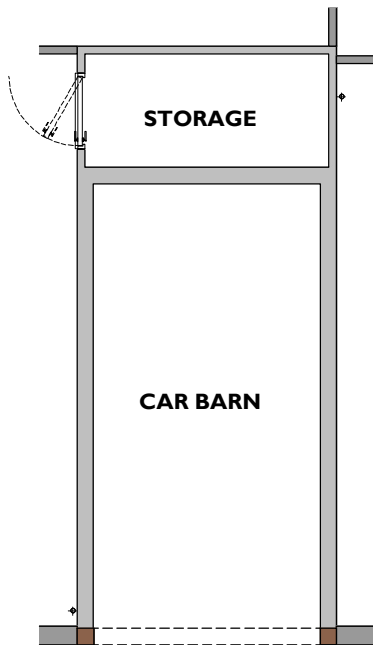

Welborne - Chesterfield
Drawing No. GP-015 - Plot 135 - Rev -
Scale 1:100 at A3 - November 2025