

Note:
Do not Scale from this Drawing (except for planning approval).
All dimensions are in millimetres and to be checked on site.
All Dimensions relating to subcontractors or suppliers work must be checked and agreed between the main contractor and the sub-contractors and suppliers.

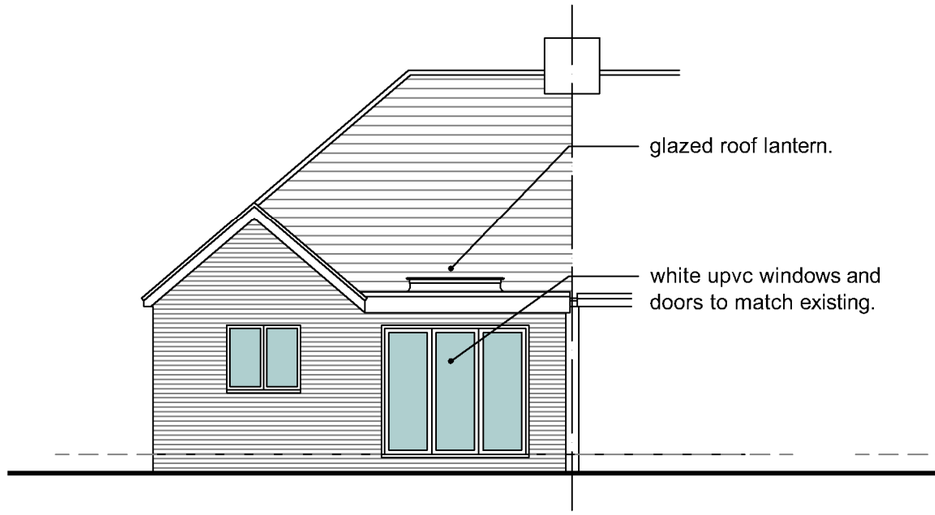

PROPOSED EAST ELEVATION
SCALE 1:100

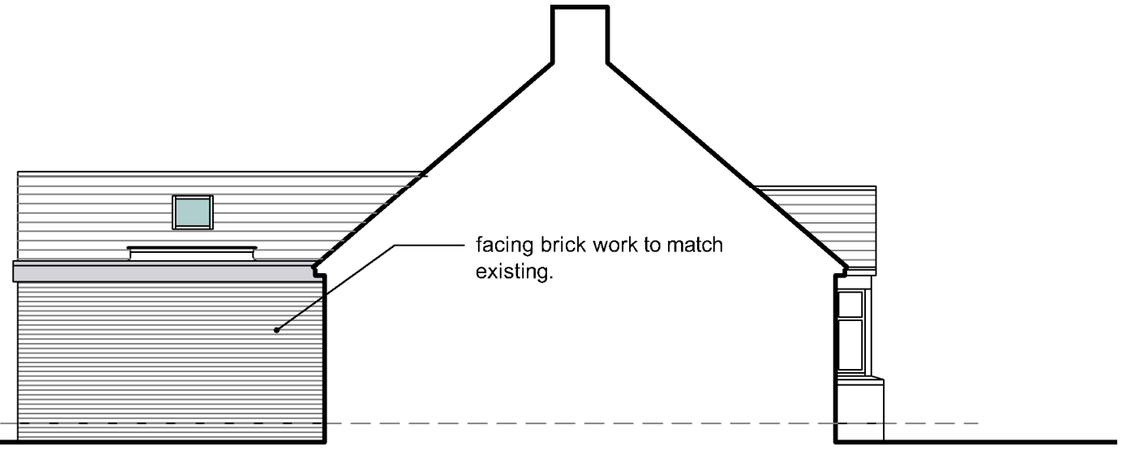

PROPOSED NORTH ELEVATION
SCALE 1:100



PROPOSED SOUTH ELEVATION
SCALE 1:100

SCALE BAR 1:100

0 5 10

DRAWING TITLE - PLANNING APPLICATION - PROPOSED ELEVATIONS	DATE - Nov '26		SCALE - 1:100 @ A3	grp architectural design
	DRN - gp	CHK - -	DRAWING REF - 26317 PL301	Rev -
CLIENT - Mr & Mrs Barton, 22 The Close, Portchester, Hants.				t. 07747 011252 e. gavin.page77@gmail.com