FAREHAM BOROUGH COUNCIL
PLANNING & DEVELOPMENT
08 MAR 2000
REF P/00/0263/FP
DECISION:
APPROVED
17 APR 2000

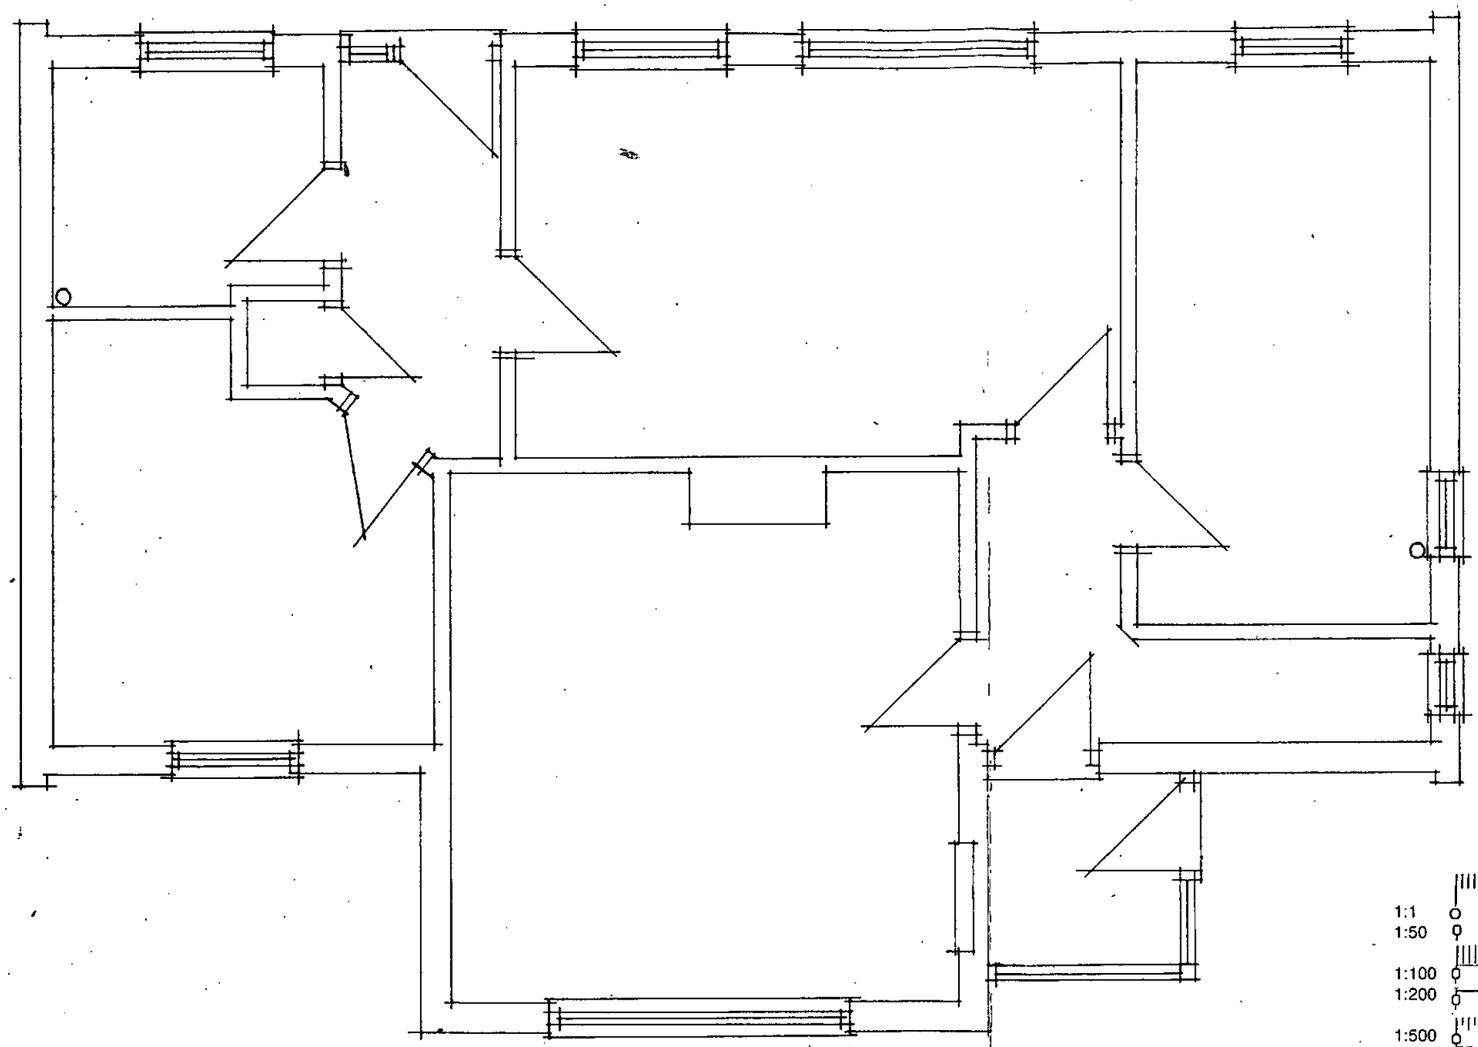

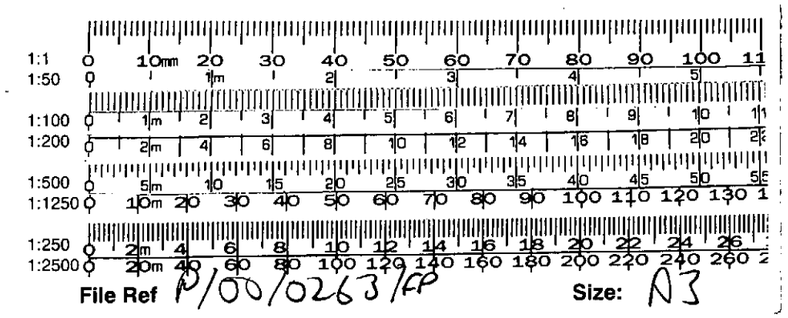

File Ref P/00/0263/FP Size: A3

Project:	Extensions and Alterations at
Address:	Fairhaven, Solent Breezes Warsash
Drawing Title:	Ground Floor Plan
Scale:	1:50
Drawing No:	99019/02

Architectress
Fairhaven Fontley Road Titchfield
Fareham Hampshire PO15 6QZ
Telephone 01329 845255
Facsimile 01329 845255