


Rev.	Author	Checker	Date
P05	TJ	LB	30/10/25

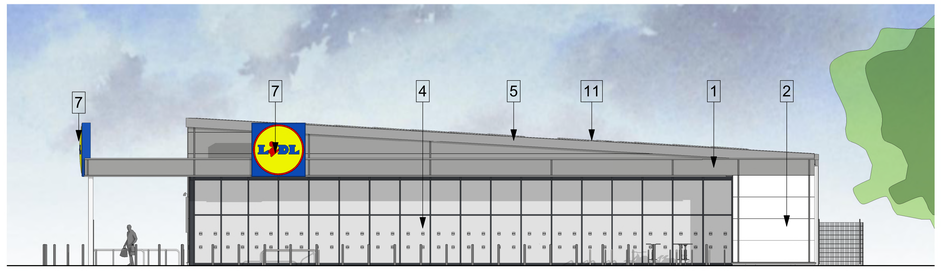

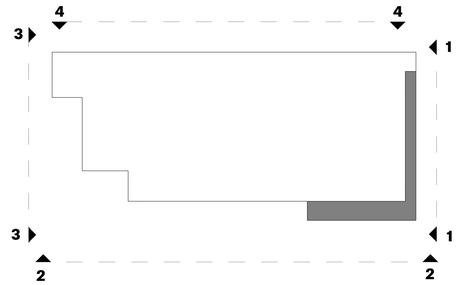


Elevation Key
1:500


1 East Elevation
1:100

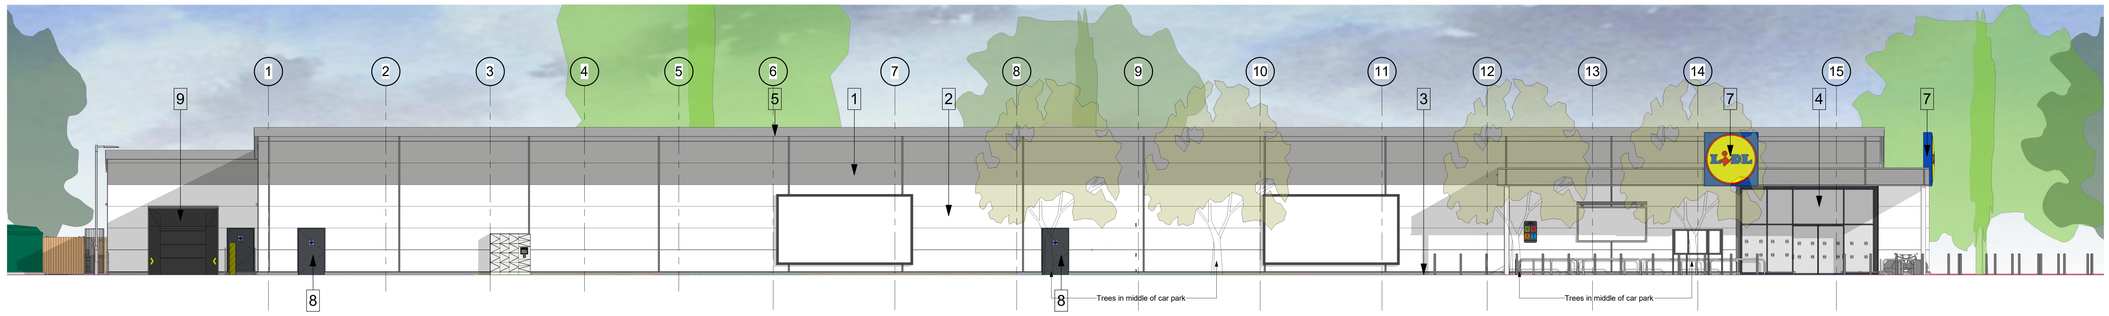

2 South Elevation
1:100

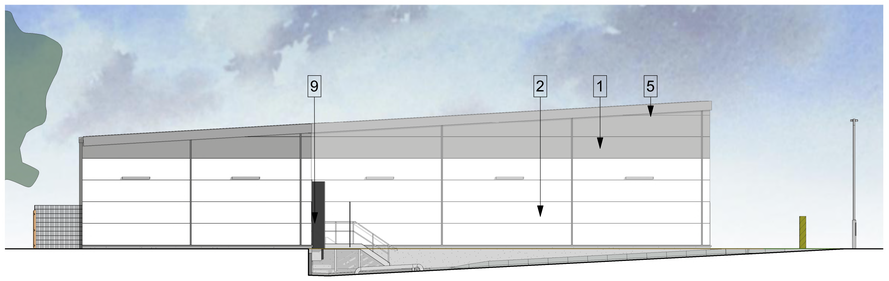

3 West Eleevation
1:100

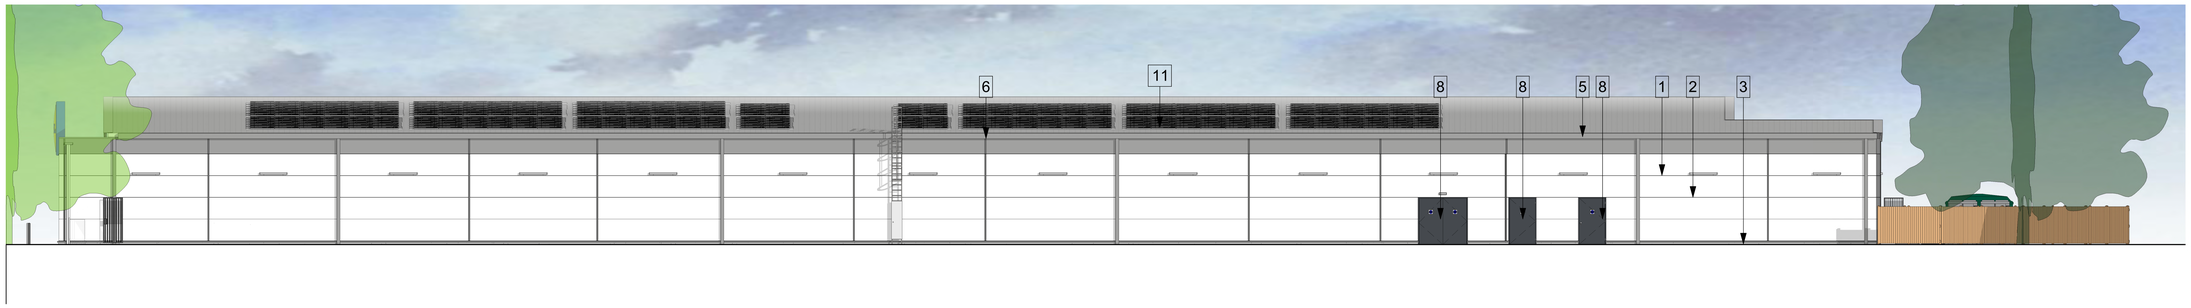

4 North Elevation
1:100

Material Key

1. Aluminium Composite Cladding Panel - RAL 9006 (Silver)

2. Aluminium Composite Cladding Panel - RAL 9010 (White)

3. Low level render - RAL 7038 (Grey)

4. Curtain walling shopfront - double glazed units frame to be RAL 7024 (Dark Grey) with Lidl branded manifestation

5. Roof flashings - RAL 9006

6. PPC Aluminium/steel flashings & trims & rainwater goods- RAL 9006 (Silver)

7. Lidl signage, to be agreed in separate signage application.

8. PPC Steel Door - RAL 7024 (Dark Grey)

9. Servicing dock shelter - RAL 7024 (Dark Grey)

10. PPC Aluminium double glazed window

11. Photovoltaic Panels

1m 10m

Store Specification
BESPOKE

Drawing Purpose
PLANNING
This drawing has been prepared for the sole purpose of forming part of a planning application, and should not be used for any other purpose.

SPACE
Spaceworks, Benton Park Road, Newcastle upon Tyne, NE7 7LX
T: +44 (0)844 800 6660
www.spaceworkforce.co.uk

Project
Lidl Cartwright Drive

Drawing Title
Proposed Elevations

Project No.	Drawing No.	Status	Rev.	Scale at A3
08974	XX-XX-D-A-02001	S3	P05	As indicated

File Reference: **08974-SPACE-XX-XX-D-A-02001-S3-P05**

This drawing is copyright. Please ask Spaceworks for prior written permission before reproducing. Works to figured dimensions only. Do not scale.

C:\Lidl\Cartwright\08974 LCR\Working Models\01 Work in Progress\08974-SPACE-XX-ZZ-M-A-00005_MODEL_R25 Planning.rvt