




CG FRY & SON
B U I L D E R S


DEVELOPMENT ~ PARTNERSHIP HOUSING ~ CONTRACTING

C G Fry & Son Ltd. Litton Cheney Dorchester Dorset DT2 9AS
Tel: 01308 482000 www.cgfry.co.uk


WELBORNE

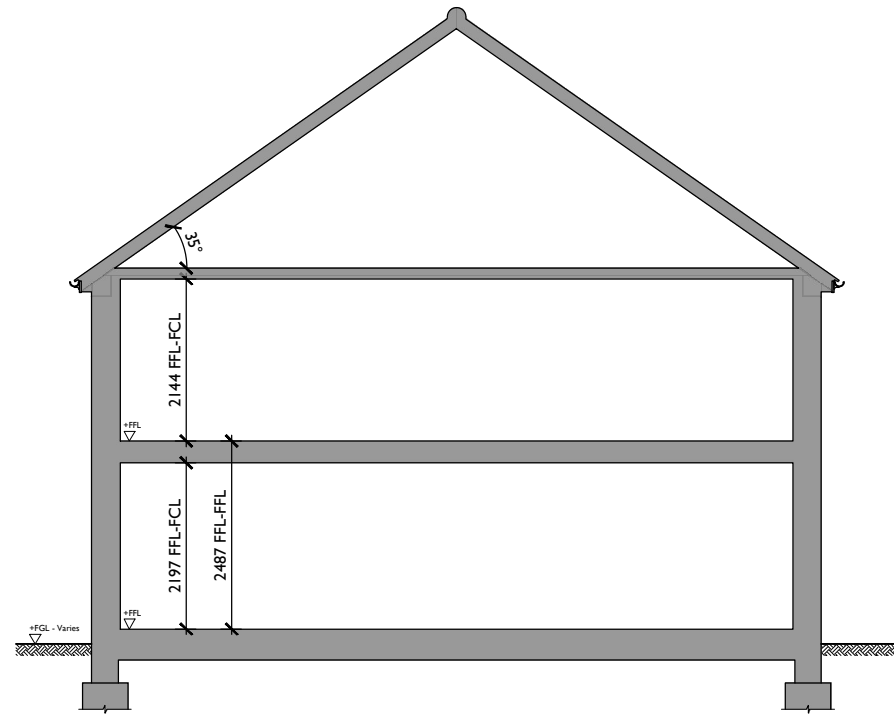


Section S2.1-Plot
164-165
Truss Type A-35°

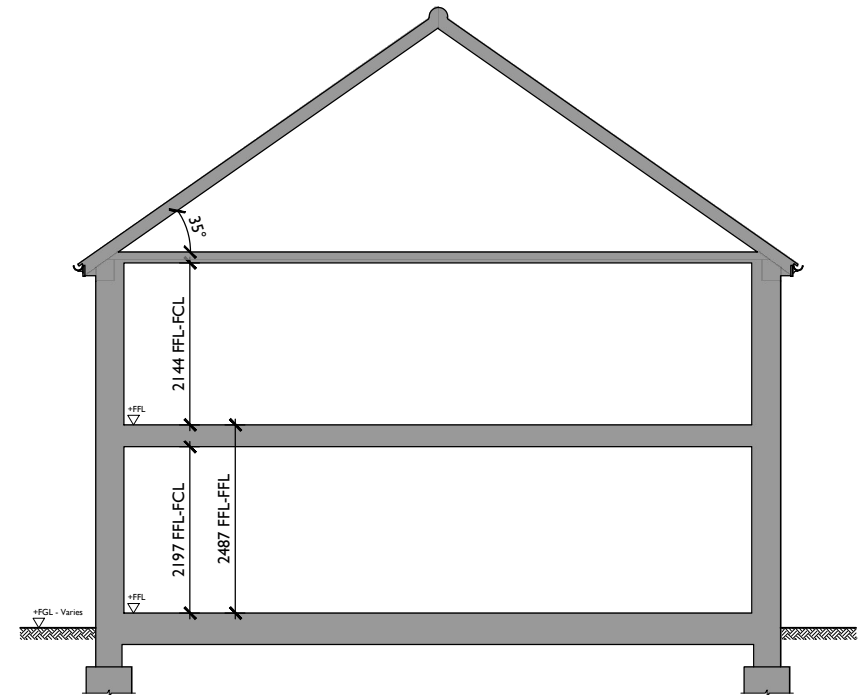


Section S2.1-Plot 163
Truss Type A-35°

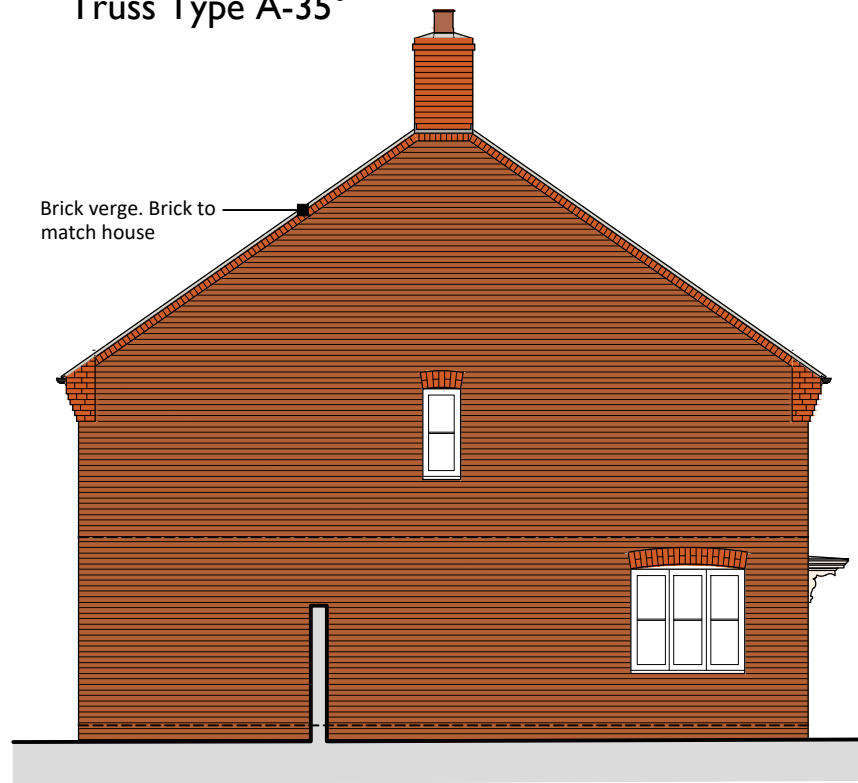

Side 2 Elevation

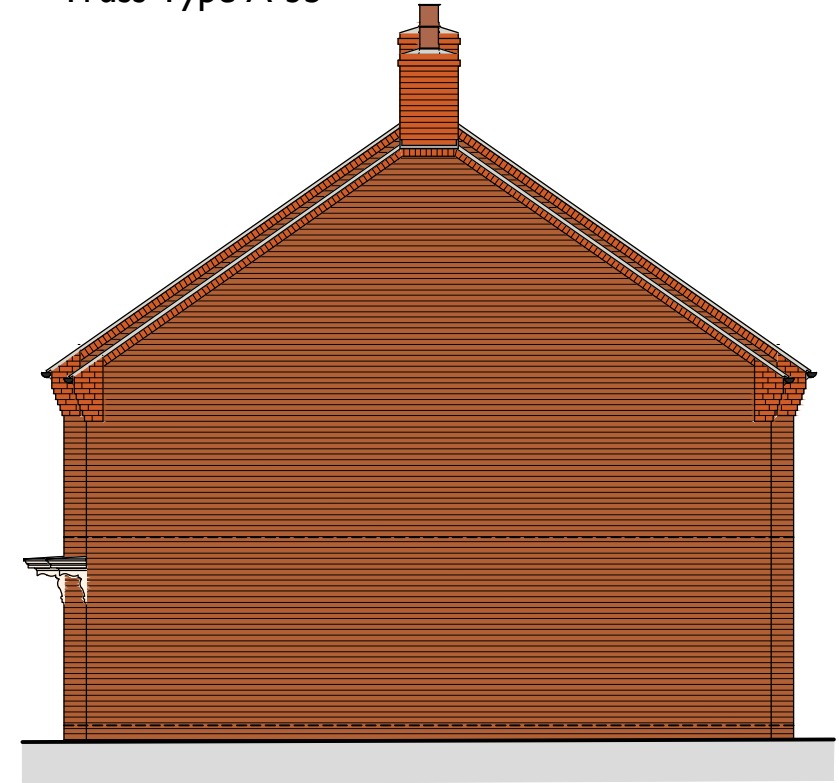

Side 1 Elevation

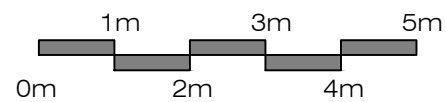

Welborne - Chesterfield

Drawing No. 163-165-P-005- Side Elevations and Section - Rev -
Scale 1:100 at A3 - November 2025