




CG FRY & SON
BUILDERS


DEVELOPMENT ~ PARTNERSHIP HOUSING ~ CONTRACTING

C G Fry & Son Ltd. Litton Cheney Dorchester Dorset DT2 9AS
Tel: 01308 482000 www.cgfry.co.uk


WELBORNE

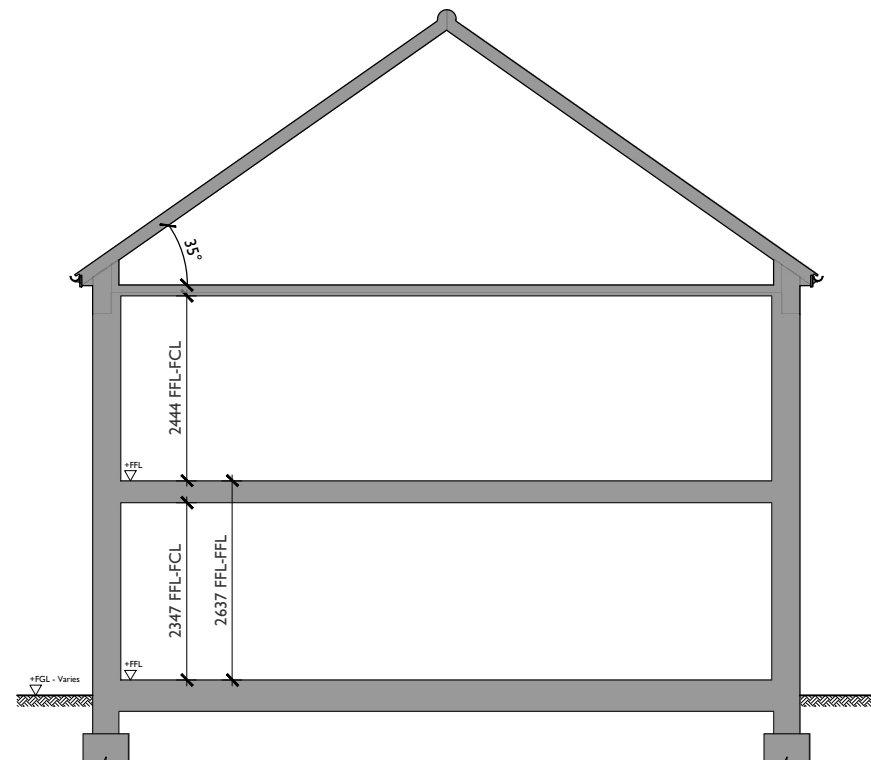

Section S3.3-Plot 171-172
Truss Type E-35°

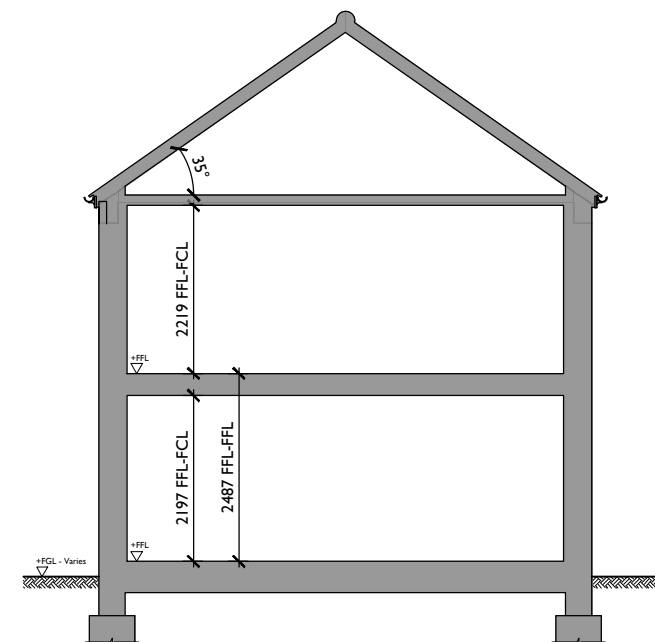

Section S2 - Plot 169-170
Truss Type C-35°

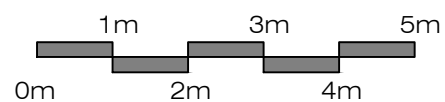

Welborne - Chesterfield
Drawing No. 169-172-P-006- Sections - Rev -
Scale 1:100 at A3 - November 2025