

Materials

Roof: Slate at 35° pitch

Walls: Red Brickwork

Rainwater goods: Black UPVC

Garage Doors: CGF Fascia









CG FRY & SON
B U I L D E R S

DEVELOPMENT ~ PARTNERSHIP HOUSING ~ CONTRACTING

C G Fry & Son Ltd. Litton Cheney Dorchester Dorset DT2 9AS
Tel: 01308 482000 www.cgfry.co.uk

WELBORNE

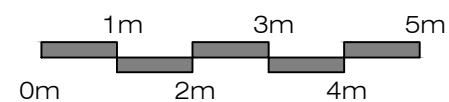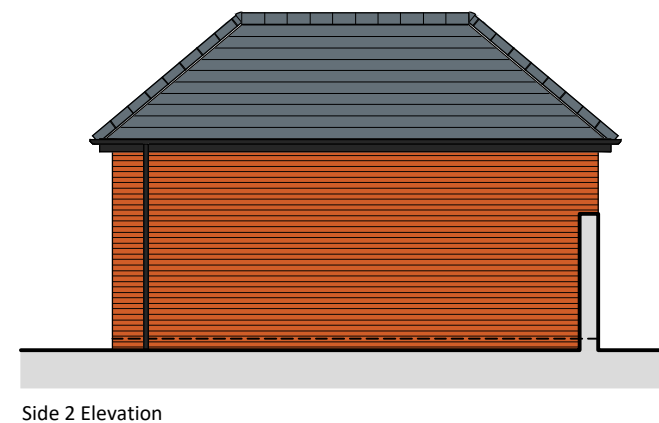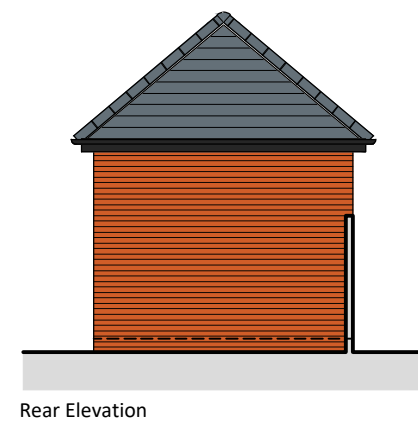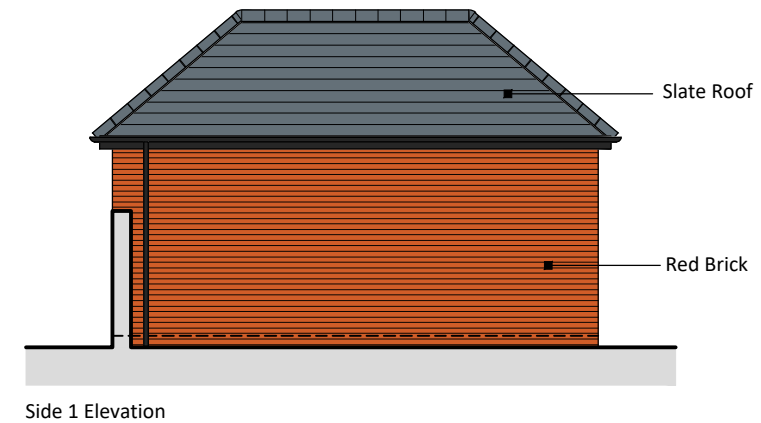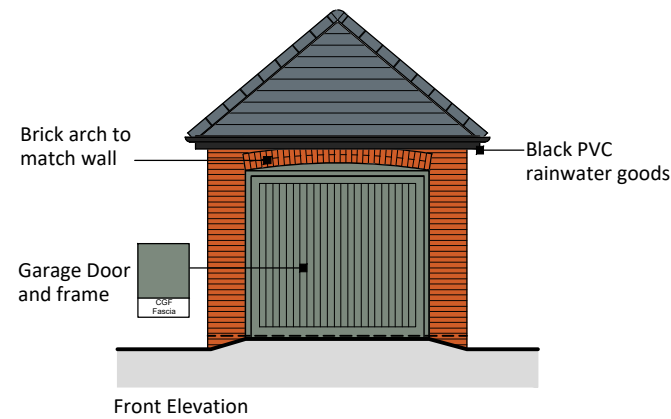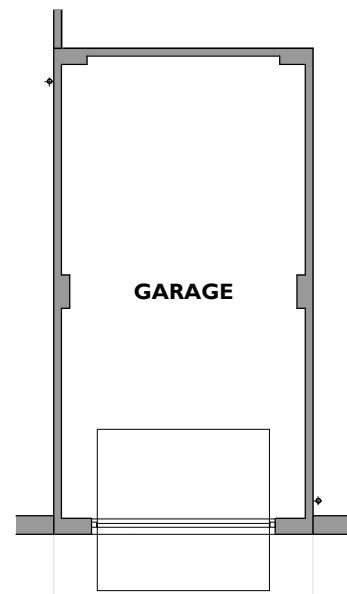

Welborne - Chesterfield
Drawing No. GP-028 - Plot 161 - Rev -
Scale 1:100 at A3 - November 2025