AS PROPOSED

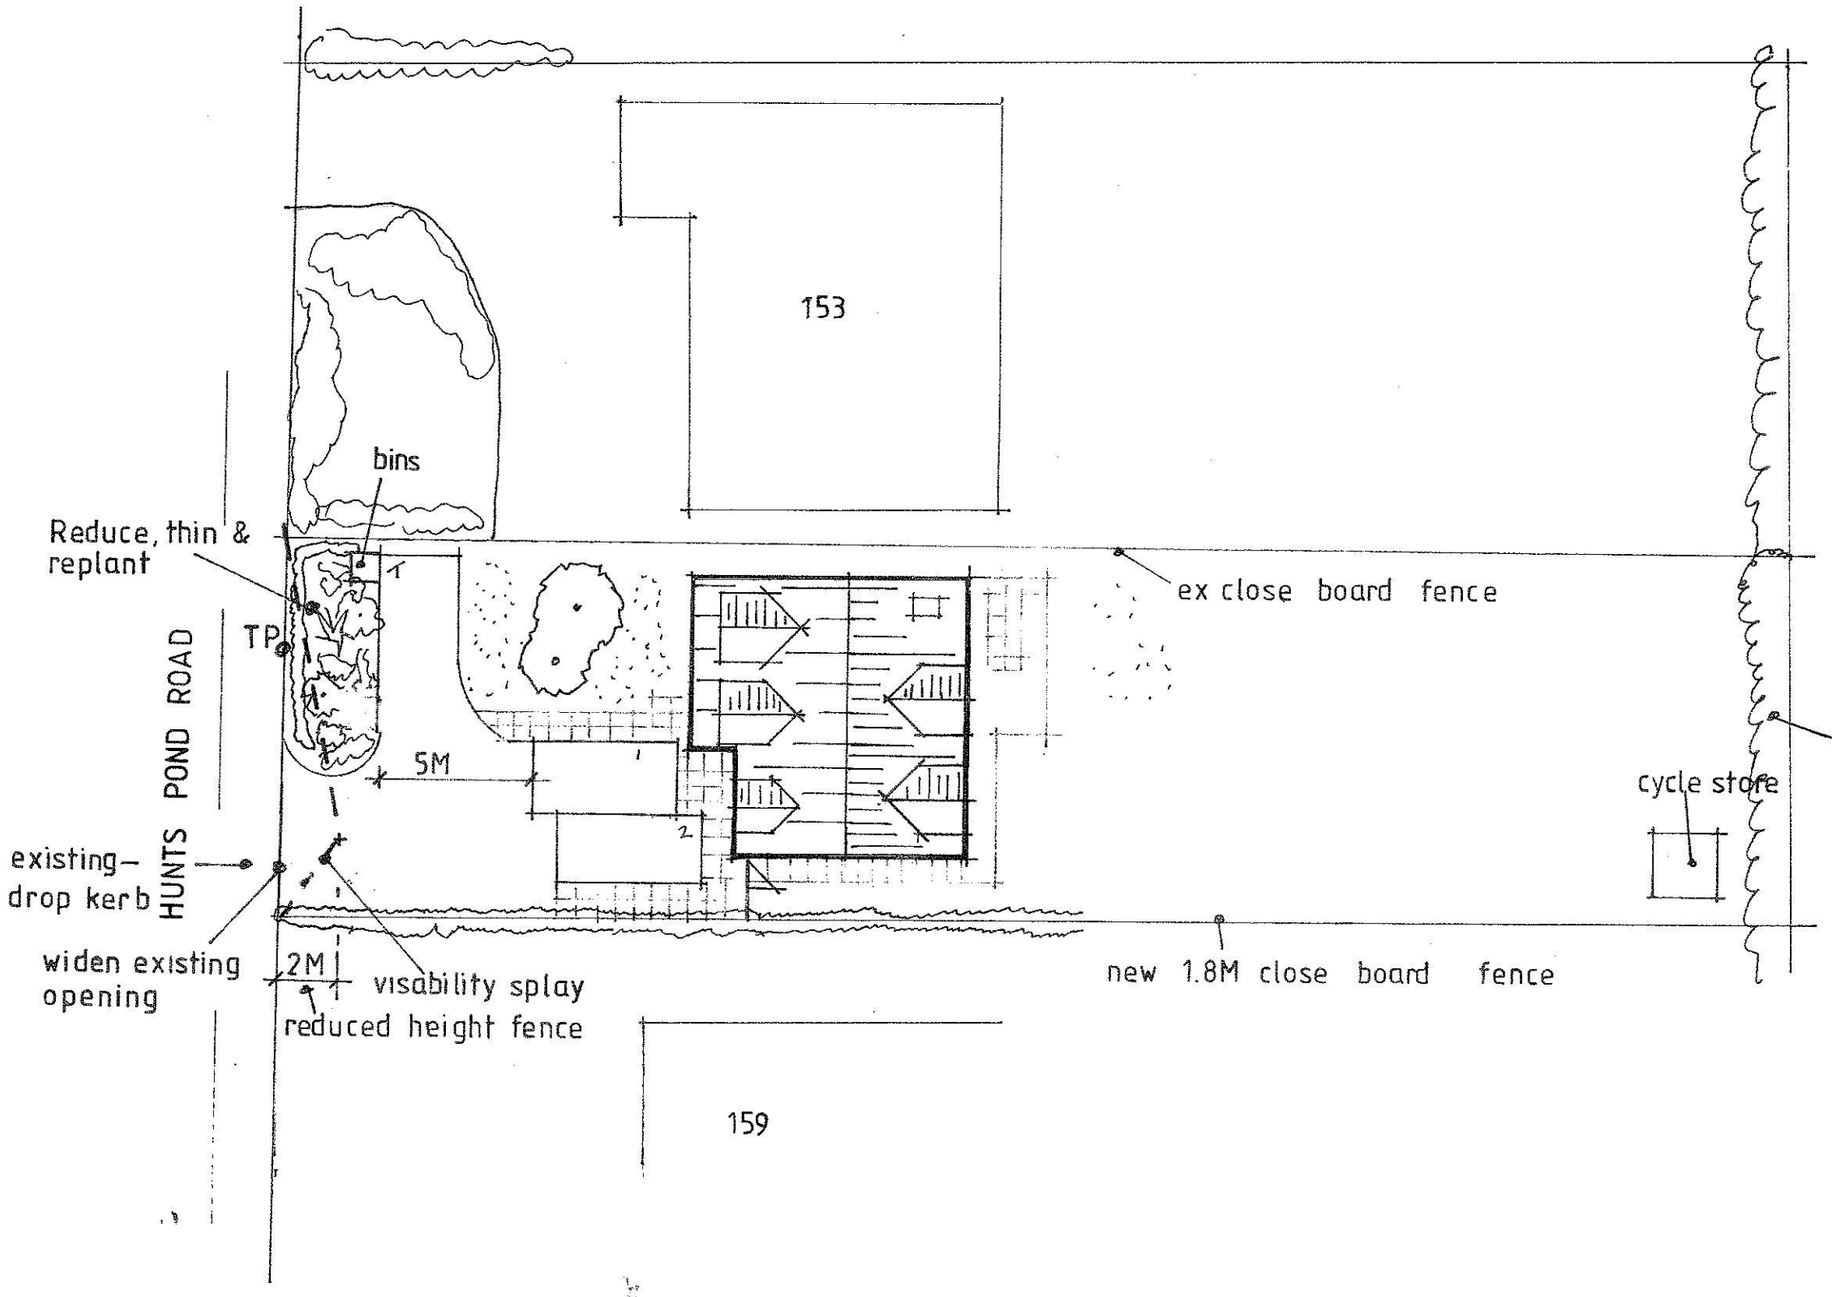

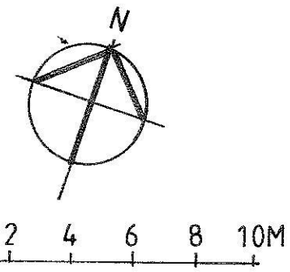

Scale 1/200 A3

FAREHAM BOROUGH COUNCIL
Development Management

Received: 24-JAN-2014
Reference: P/13/0255/DP/A

Decision: APPROVE
Decided: 18-FEB-2014

Reynolds Associates
154 Brook Lane, Warsash, Hants, SO31 7EW
01489 602398 drawing@tiscali.co.uk

Architectural & Building Consultancy

New House On Land Adjacent To 153 Hunts Pond Road, Locks Heath, SO31 6RD.

Scale 1/200 Feb 13 Dr 2 A

A. BOUNDARY DETAILS JAN 14