
Note:
Do not Scale from this Drawing (except for planning approval).
All dimensions are in millimetres and to be checked on site.
All Dimensions relating to subcontractors or suppliers work must be checked and agreed between the main contractor and the sub-contractors and suppliers.

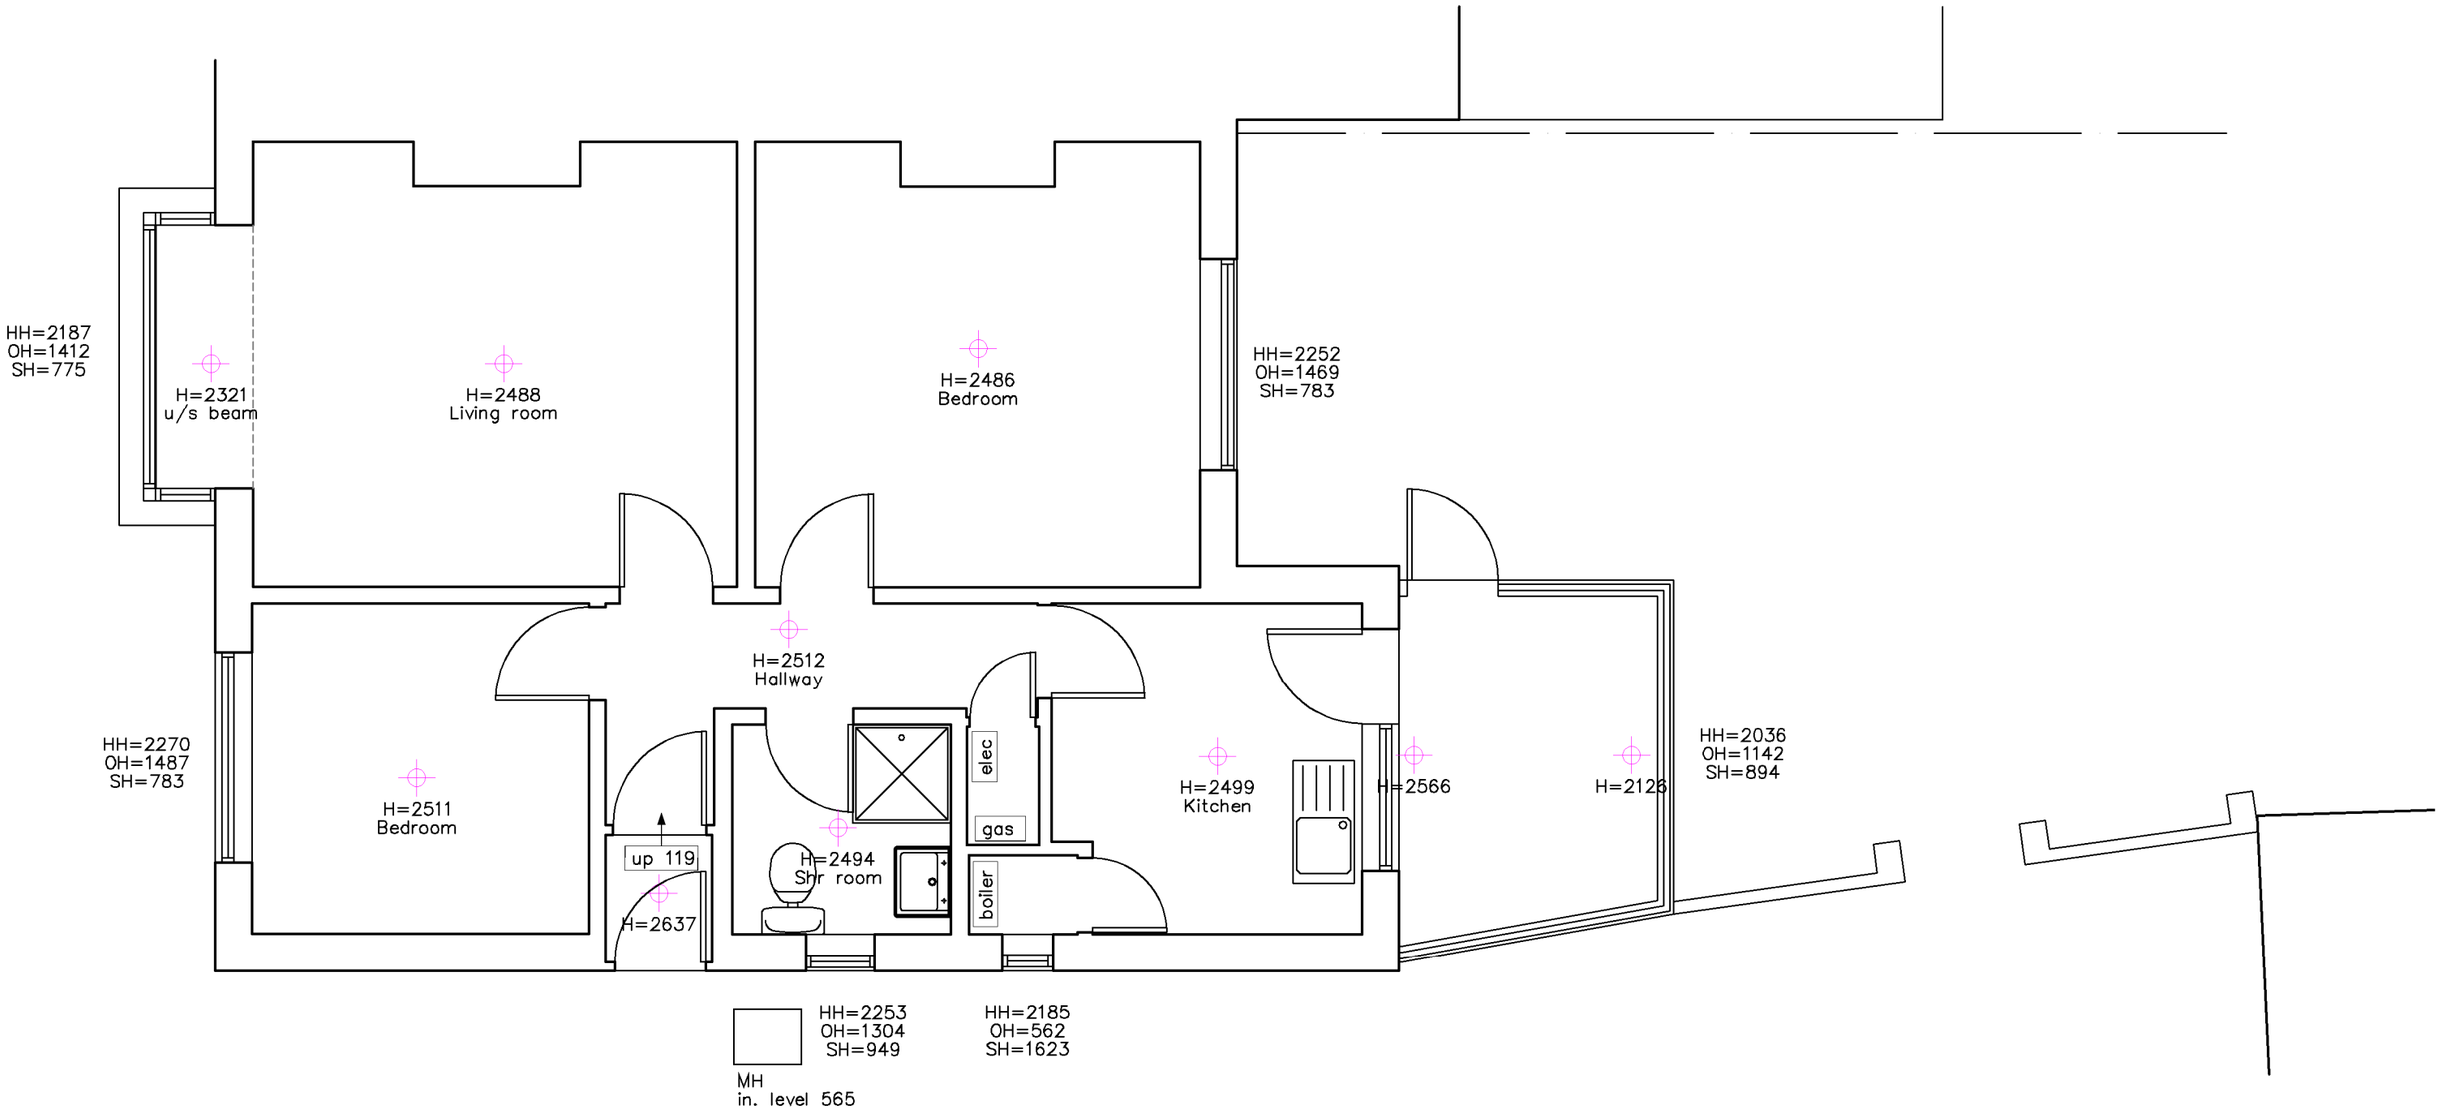


EXISTING GROUND FLOOR PLAN
SCALE 1:50

**SCALE BAR 1:50**

0 1 2 3 4 5

| | | | | |
|---|---|---|---|---|
| DRAWING TITLE - MEASURED SURVEY - EXISTING GROUND FLOOR PLAN | DATE - Sept '26 | | SCALE - 1:50 @ A3 | |
| | DRN - gp | CHK - - | DRAWING REF - 26317 EX100 | Rev - |
| CLIENT - Mr & Mrs Barton, 22 The Close, Portchester, Hants. | | | | |

grp architectural design
t. 07747 011252 e. gavin.page77@gmail.com