




CG FRY & SON
B U I L D E R S


DEVELOPMENT ~ PARTNERSHIP HOUSING ~ CONTRACTING

C G Fry & Son Ltd. Litton Cheney Dorchester Dorset DT2 9AS
Tel: 01308 482000 www.cgfry.co.uk


WELBORNE

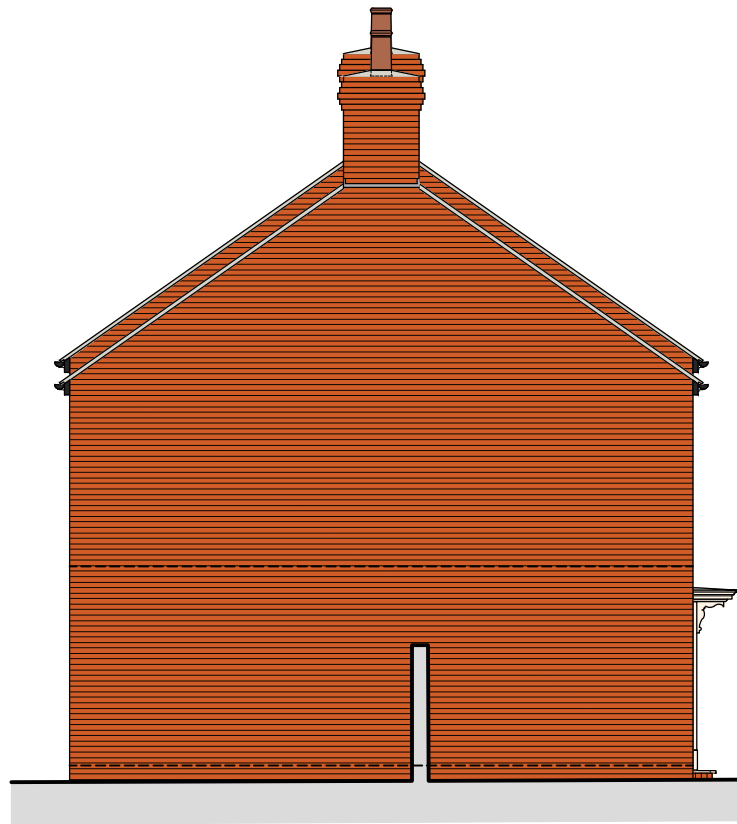


Side 2 Elevation

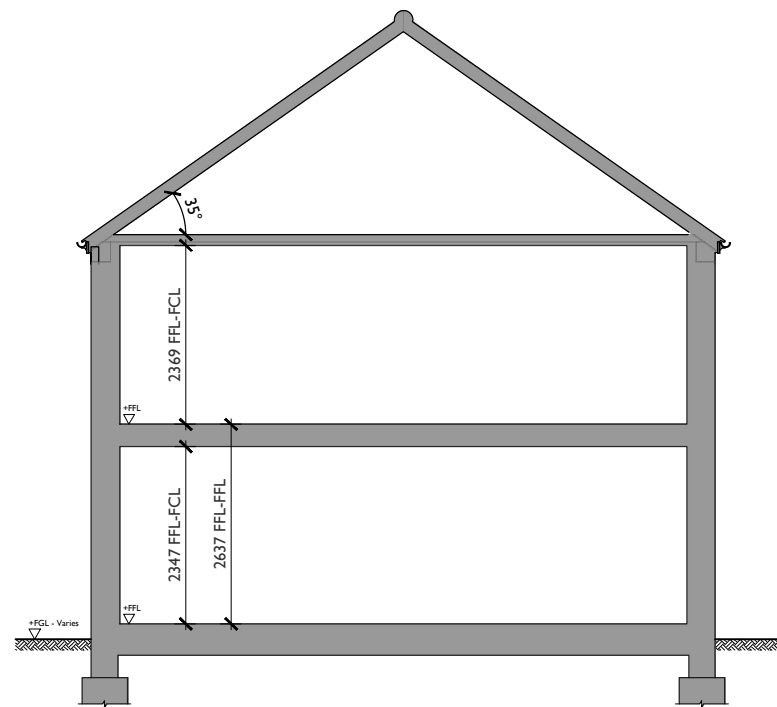

Section S3.2-Plot 120-121
Truss Type B-35°

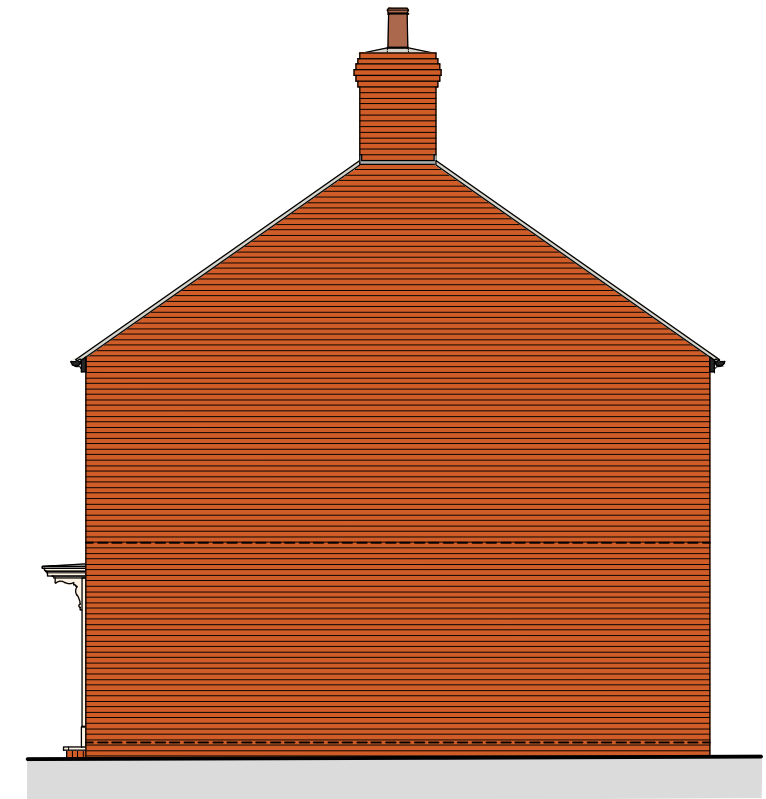

Side 1 Elevation

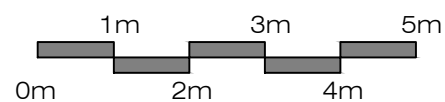

Welborne - Chesterfield

Drawing No. 120-121-P-004- Side Elevations and Section - Rev -
Scale 1:100 at A3 - November 2025