


Date Produced: 20-Aug-2026

Scale: 1:1250 @A3

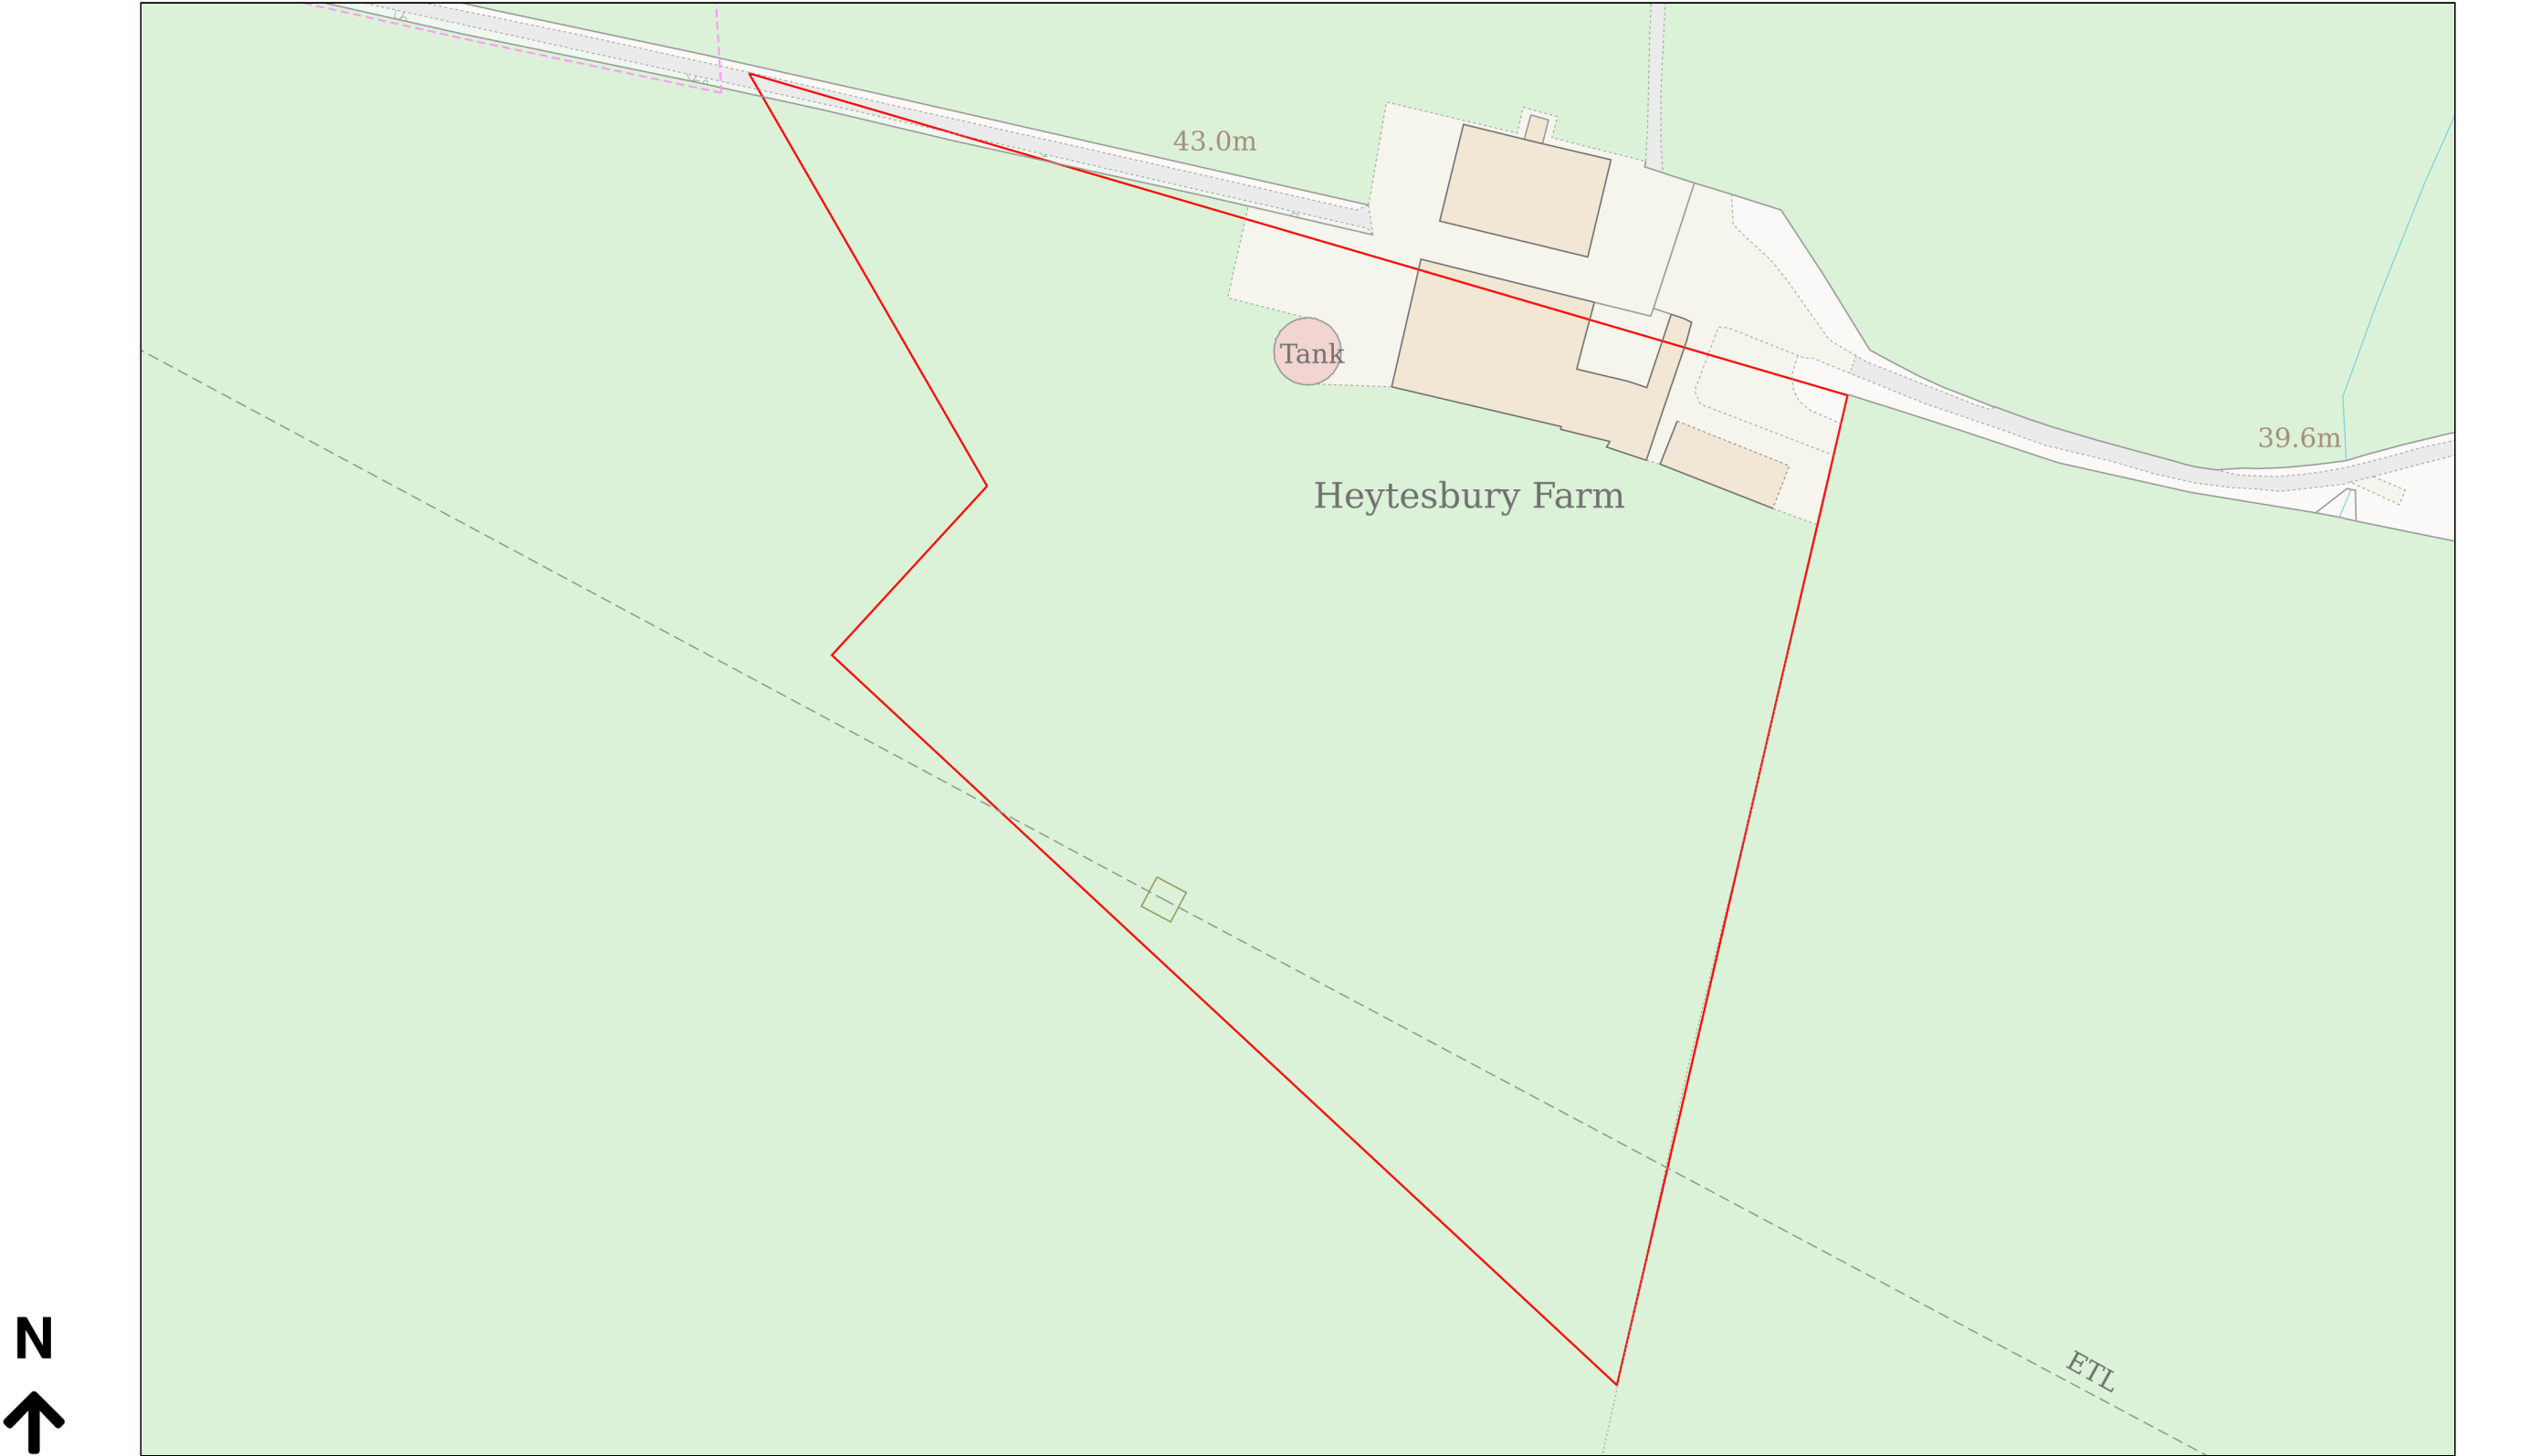

Planning Portal Reference: PP-15166851v1