FAREHAM BOROUGH COUNCIL
Development Management

Received: 22-JUL-2013
Reference: P/13/0643/FP

Decision: APPROVE
Decided: 12-SEP-2013

· ROOF PLAN AT 1:100 ·

0 1 2 3 4 5 6 7 8m.
0.5

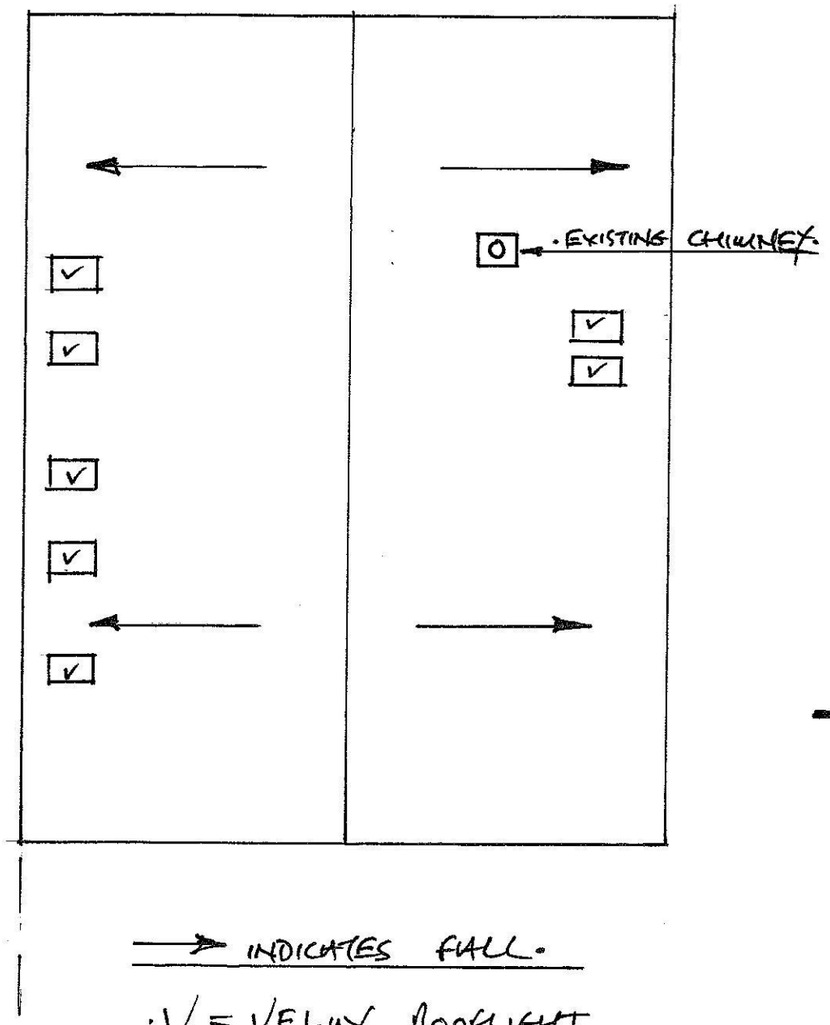

→ INDICATES FALL ·

· V = VELUX ROOFLIGHT ·

· SECTION THRU' PROPOSED EXT'N · (1:50)

0 1 2 3 4 5 6 7m.
0.5

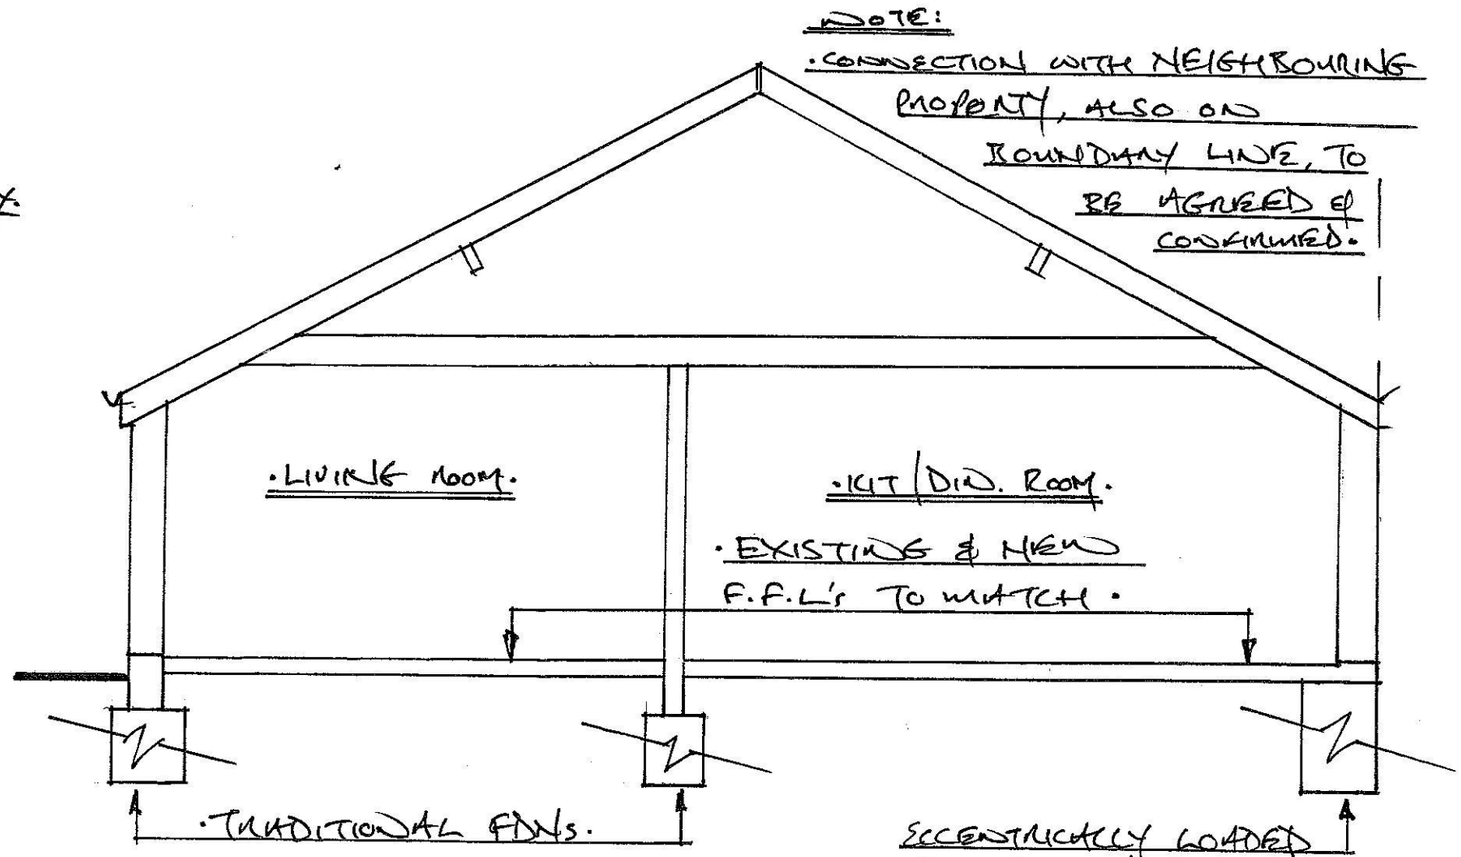

· No. 8, CUMBER RD, LOCKS HEATH ·