






Materials
Roof: Slate at 35° pitch
Walls: Oak post with Brick (Red Brick)
Rainwater goods: Black UPVC



CG FRY & SON
B U I L D E R S

DEVELOPMENT ~ PARTNERSHIP HOUSING ~ CONTRACTING
C G Fry & Son Ltd. Litton Cheney Dorchester Dorset DT2 9AS
Tel: 01308 482000 www.cgfr.co.uk

WELBORNE

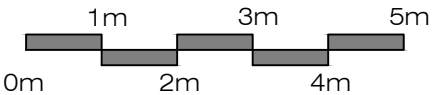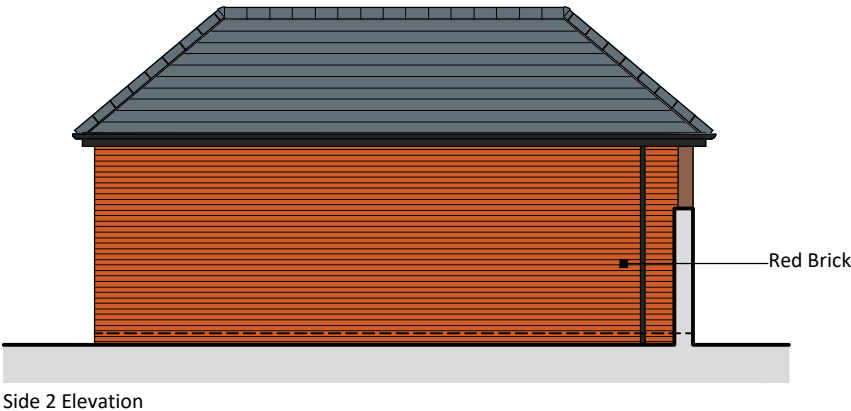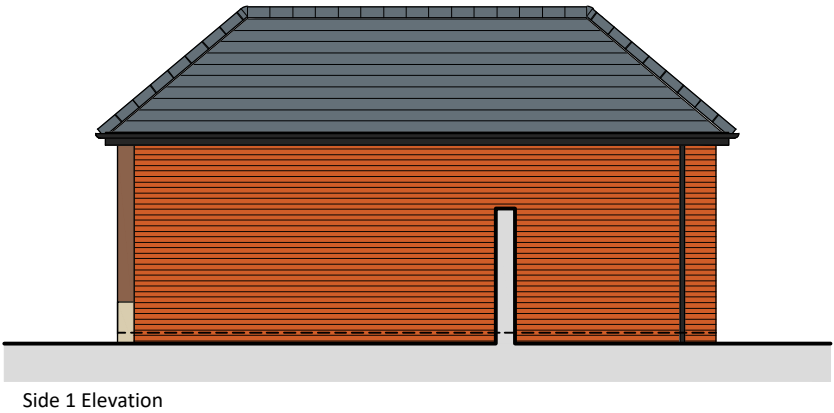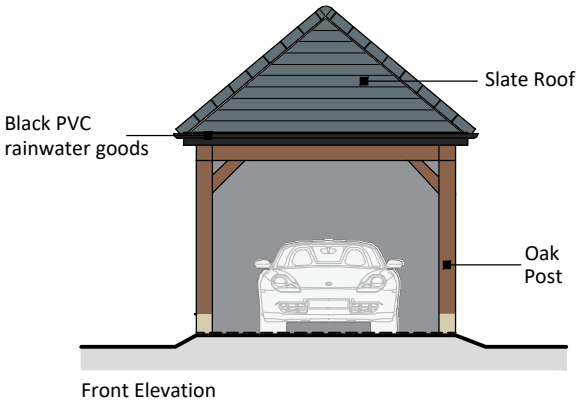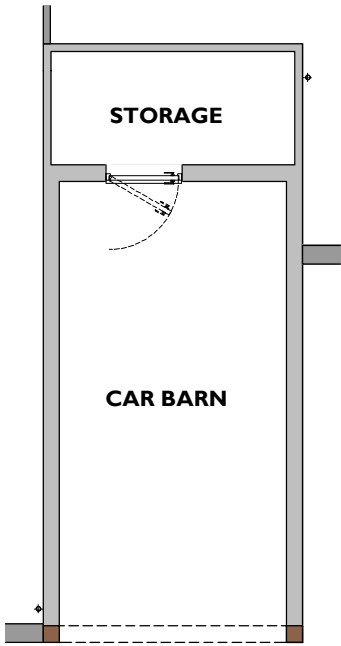

Welborne - Chesterfield
Drawing No. GP-008 - Plot 121 - Rev -
Scale 1:100 at A3 - November 2025