

Materials
Roof: Slate at 35° pitch
Walls: Red Brickwork
Rainwater goods: Black UPVC
Garage Doors: CGF Fascia








CG FRY & SON

BUILDERS

DEVELOPMENT ~ PARTNERSHIP HOUSING ~ CONTRACTING

C G Fry & Son Ltd. Litton Cheney Dorchester Dorset DT2 9AS
Tel: 01308 482000 www.cgfry.co.uk

WELBORNE

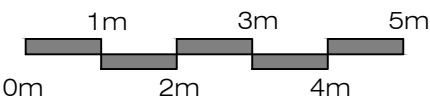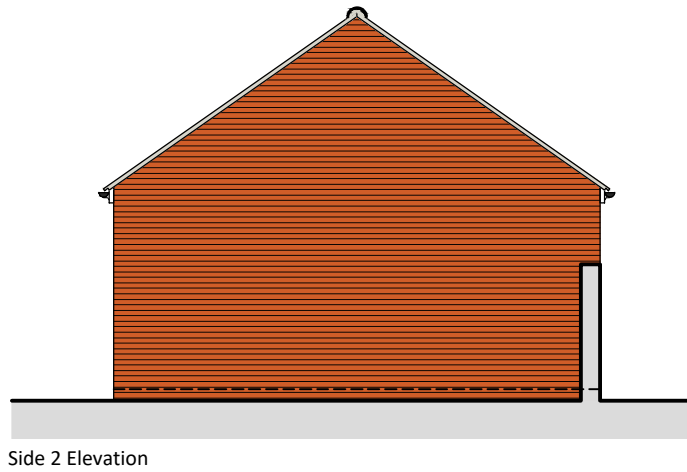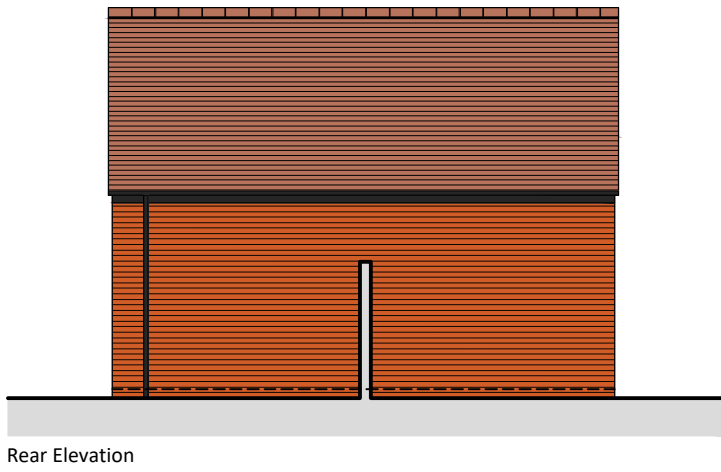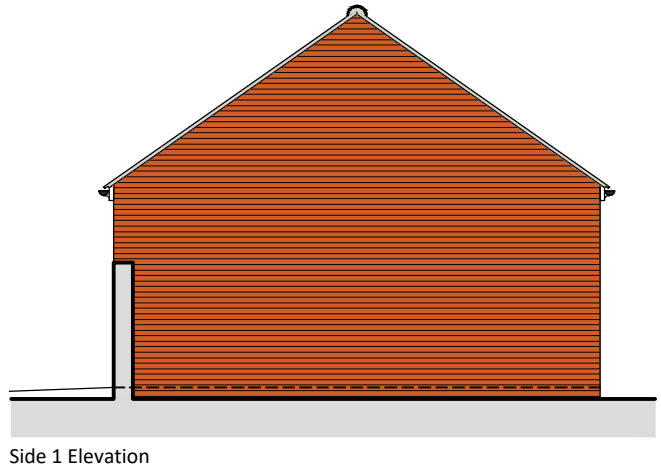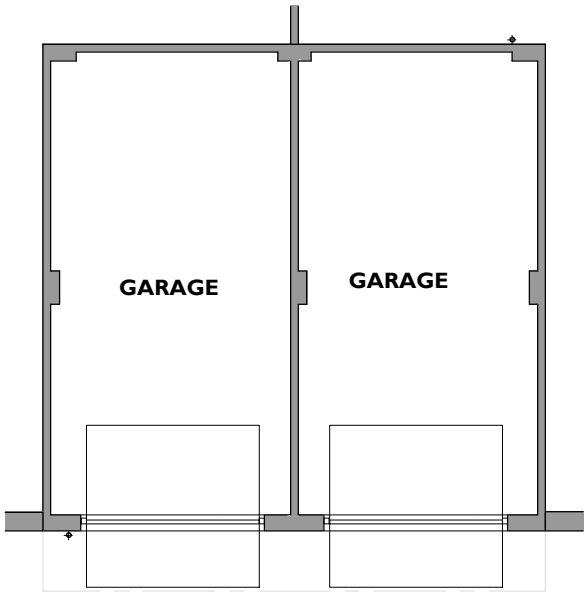

Welborne - Chesterfield
Drawing No. GP-020 - Plots 141-142 - Rev -
Scale 1:100 at A3 - November 2025